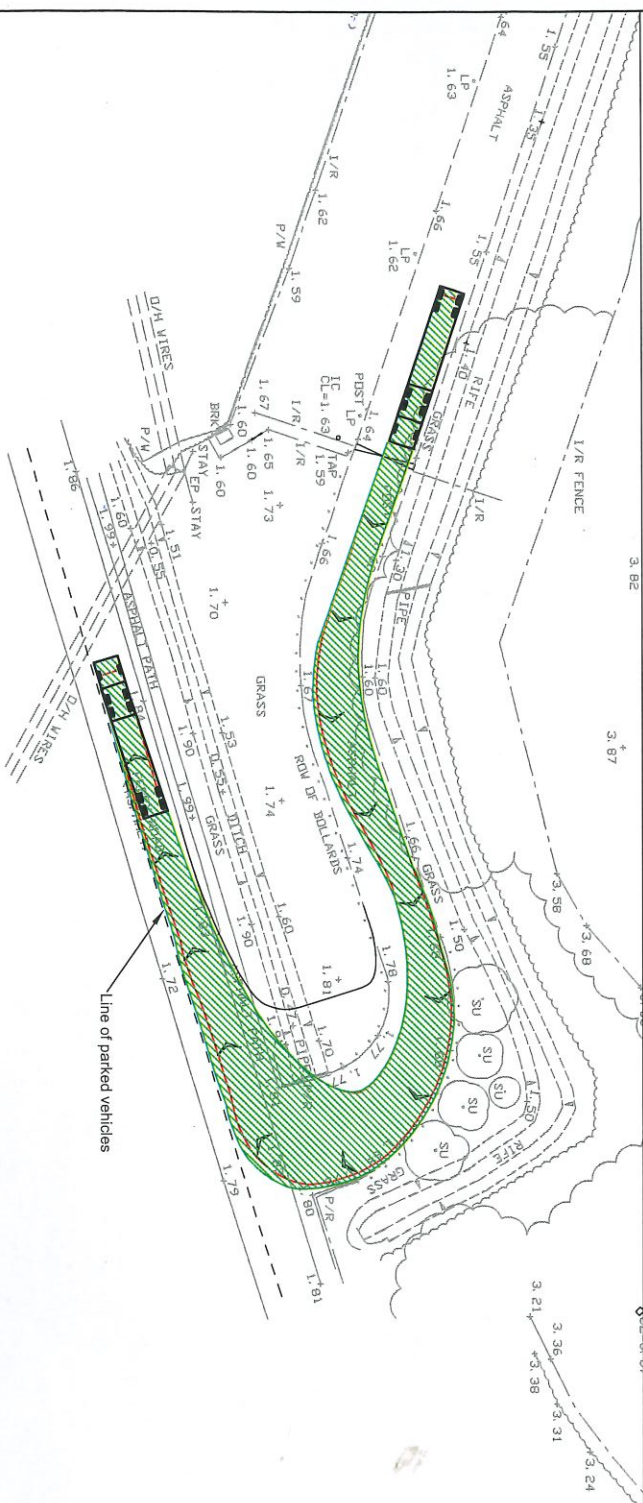
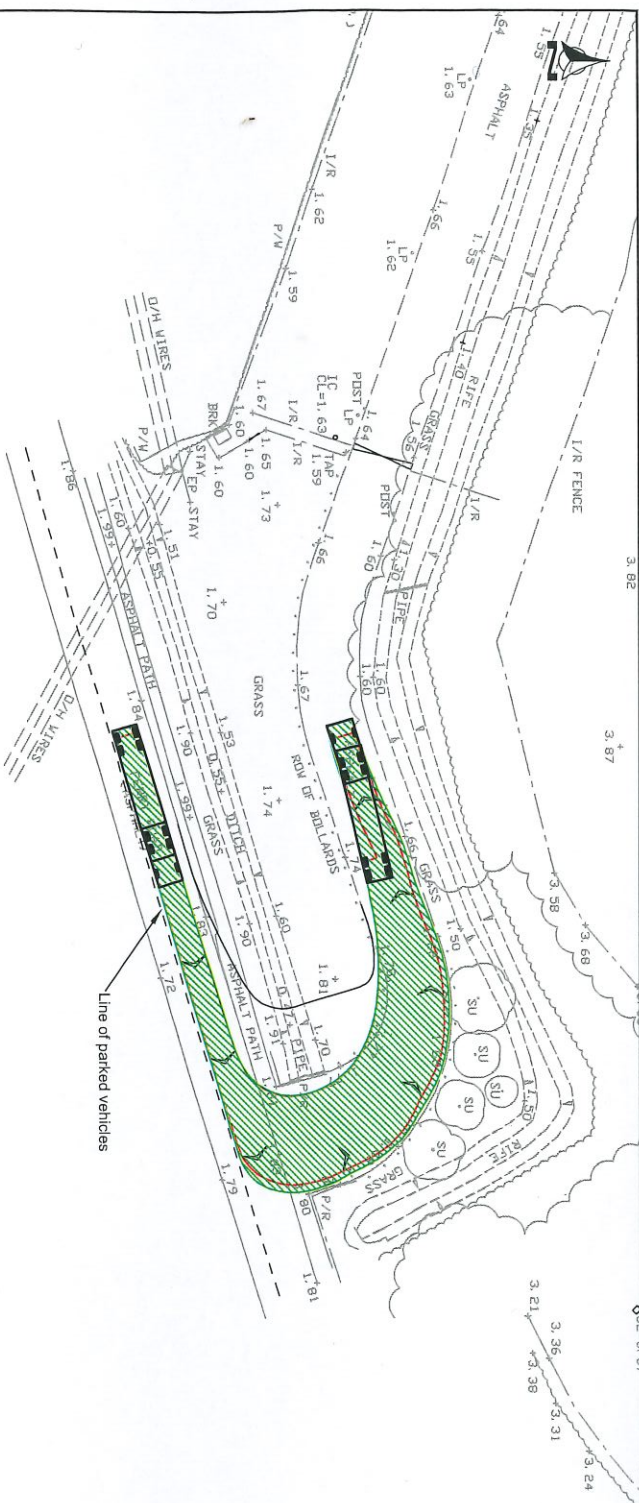


REVISION	A	Access changed	
		AMENDMENT	
DRN		M6	
DATE		08/05/25	
CHK		BK	

Bellamy Roberts
Clover House
Western Lane
Odiham
Hampshire, RG29 1TU
Tel: 01256 703355
Email: info@bellamyroberts.co.uk




CATEGORY	Broomer Farm Group
PROJECT	Caravan Storage at Littlehampton Marina
TITLE	Low Loader Access Tracking

Caravan Storage at Littlehampton Marina

Low Loader Access Tracking

DRAWING BY	MB	DESIGN BY	-	CHECK BY	IR
DATE	17/10/25	DRAWING No.	6230 / 201	REV. No.	A
SCALE	1:500 @ A3				

Notes

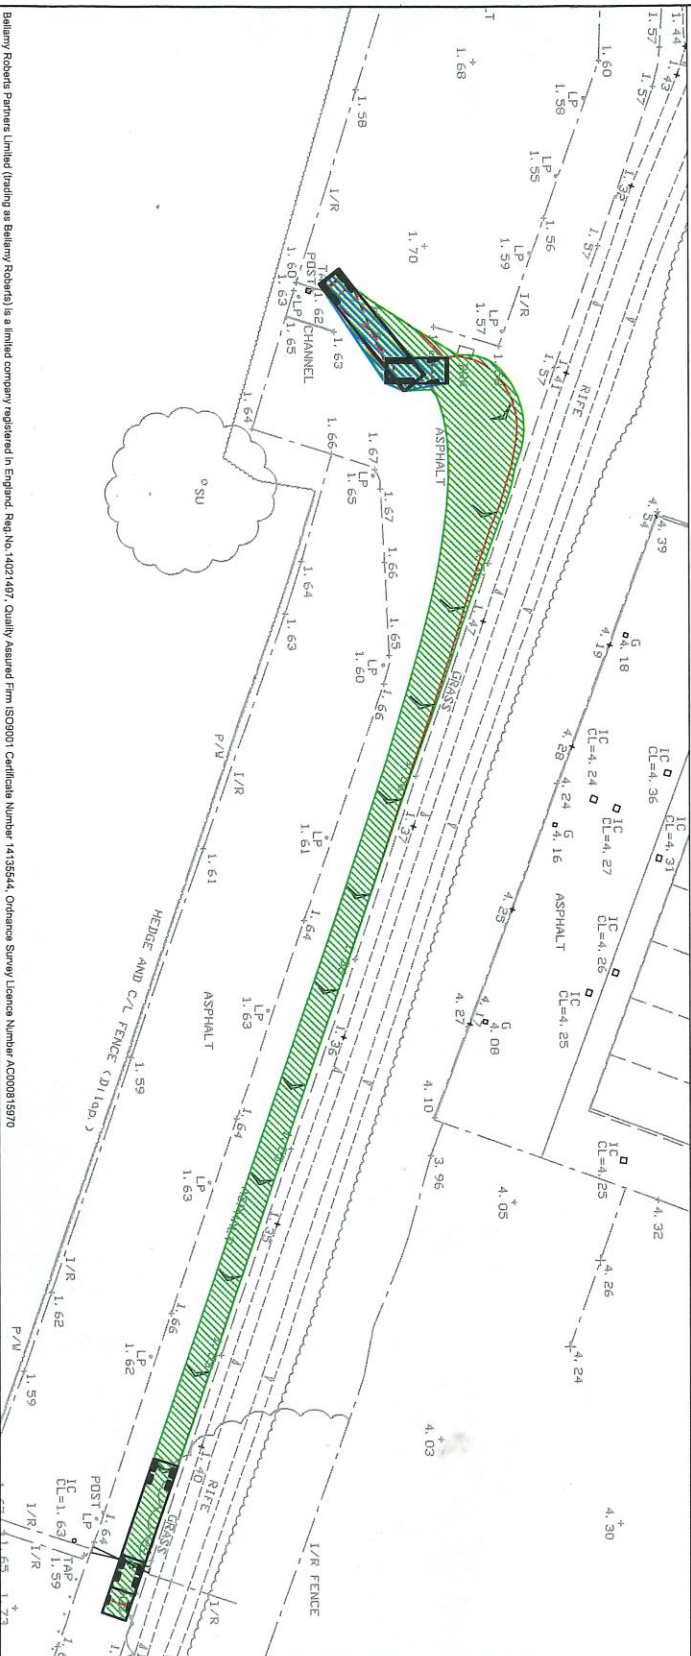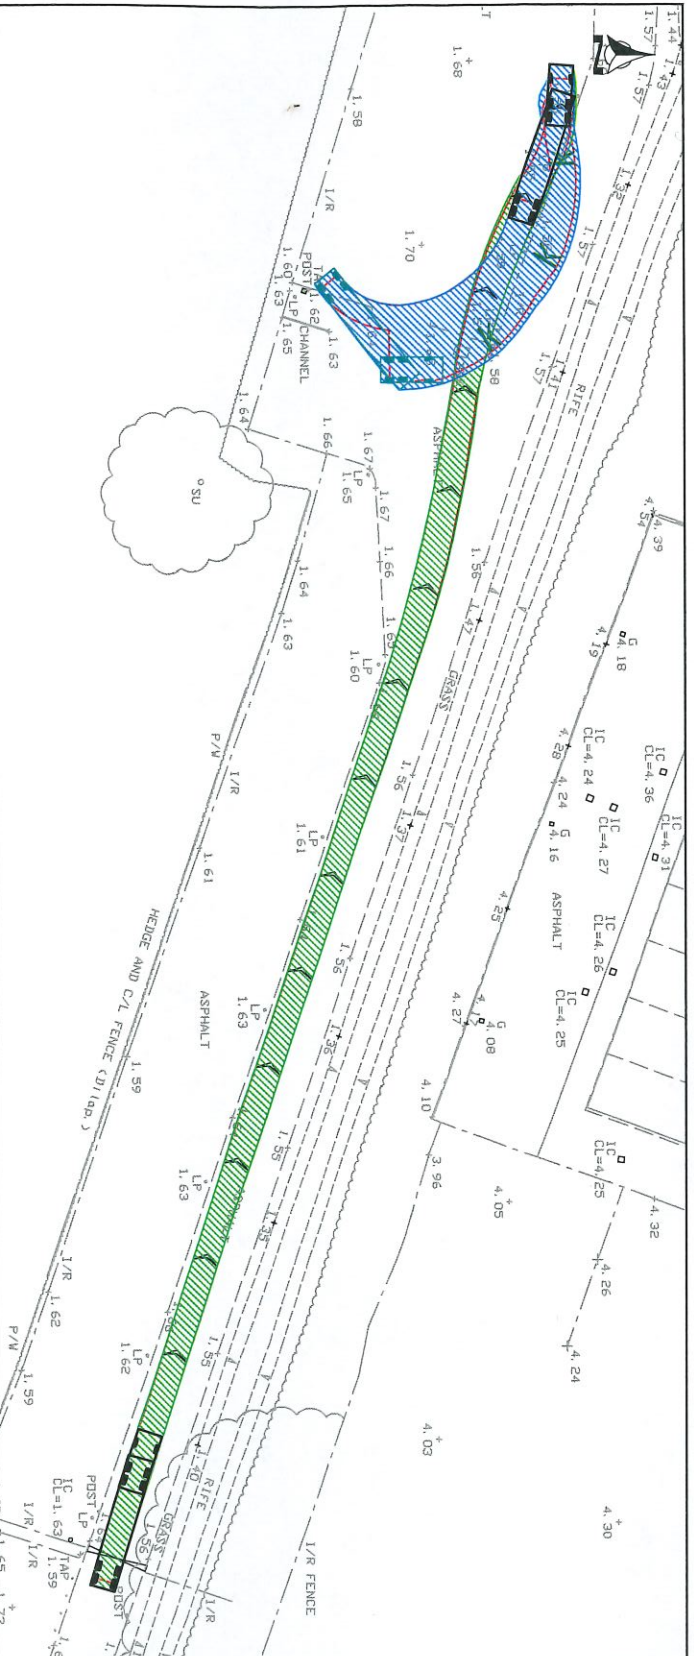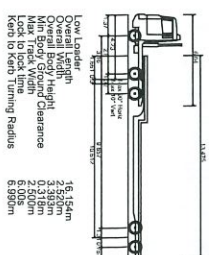

Bellamy Roberts
Clover House
Western Lane
Oatman
Hampshire, RG29 7TU
Tel: 01265 703355
Email: info@bellamyroberts.co.uk

CLIENT: Broomer Farm Group

PROJECT: Caravan Storage at Littlehampton Marina

TITLE: Low Loader Internal Tracking

DRAWN BY	DESIGNED BY	CHECKED BY	DATE
MB	-	IR	17/04/25
SCALE	CONTAINED BY	PROJECT NO.	
1:500 @ A3		62301/202	