



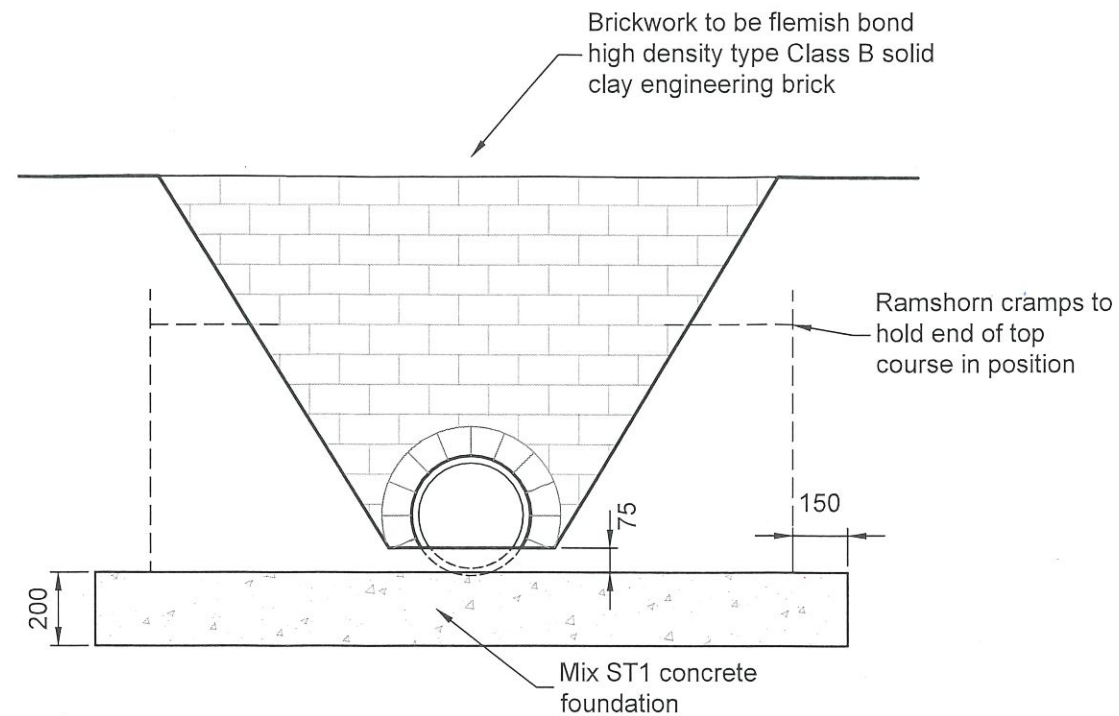

Elevation Of Headwall
Scale 1:20

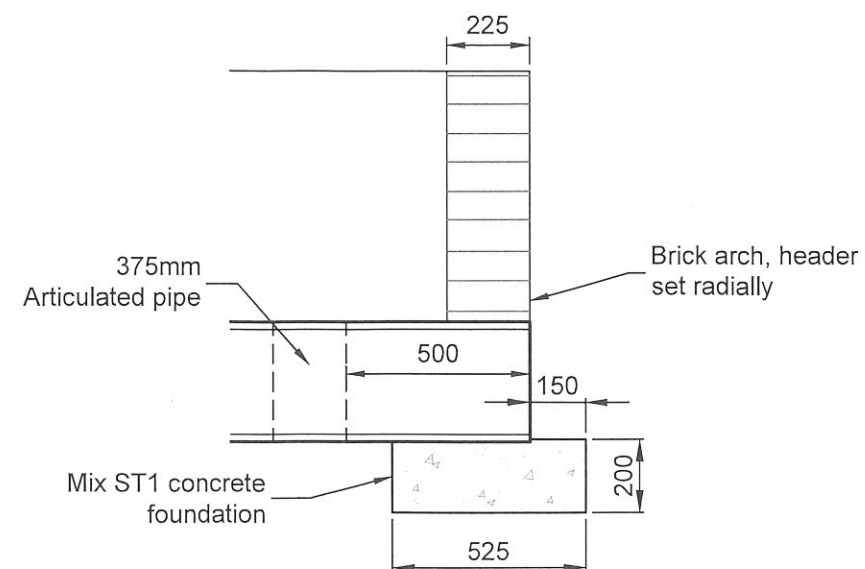

Section Through Headwall
Scale 1:20

Notes

Do not scale this drawing

This drawing shall be read in conjunction with all other relevant Engineering, Architectural, Landscaping details, drawings and specifications and all relevant Highway Authority Plans.



Bellamy Roberts
Clover House
Western Lane
Odiham
Hampshire, RG29 1TU
Tel: 01256 703355
Email: info@bellamyroberts.co.uk

CLIENT Broomer Farm Group		
PROJECT Caravan Storage at Littlehampton Marina		
TITLE Ferry Road, Littlehampton - OWC Standard Details		
DRAWN BY JCB	DESIGN BY JCB	CHK BY ITR
DATE 03/07/25	DRAWING No. 6230 / 2003	
SCALE As Shown @ A3	REV No.	