


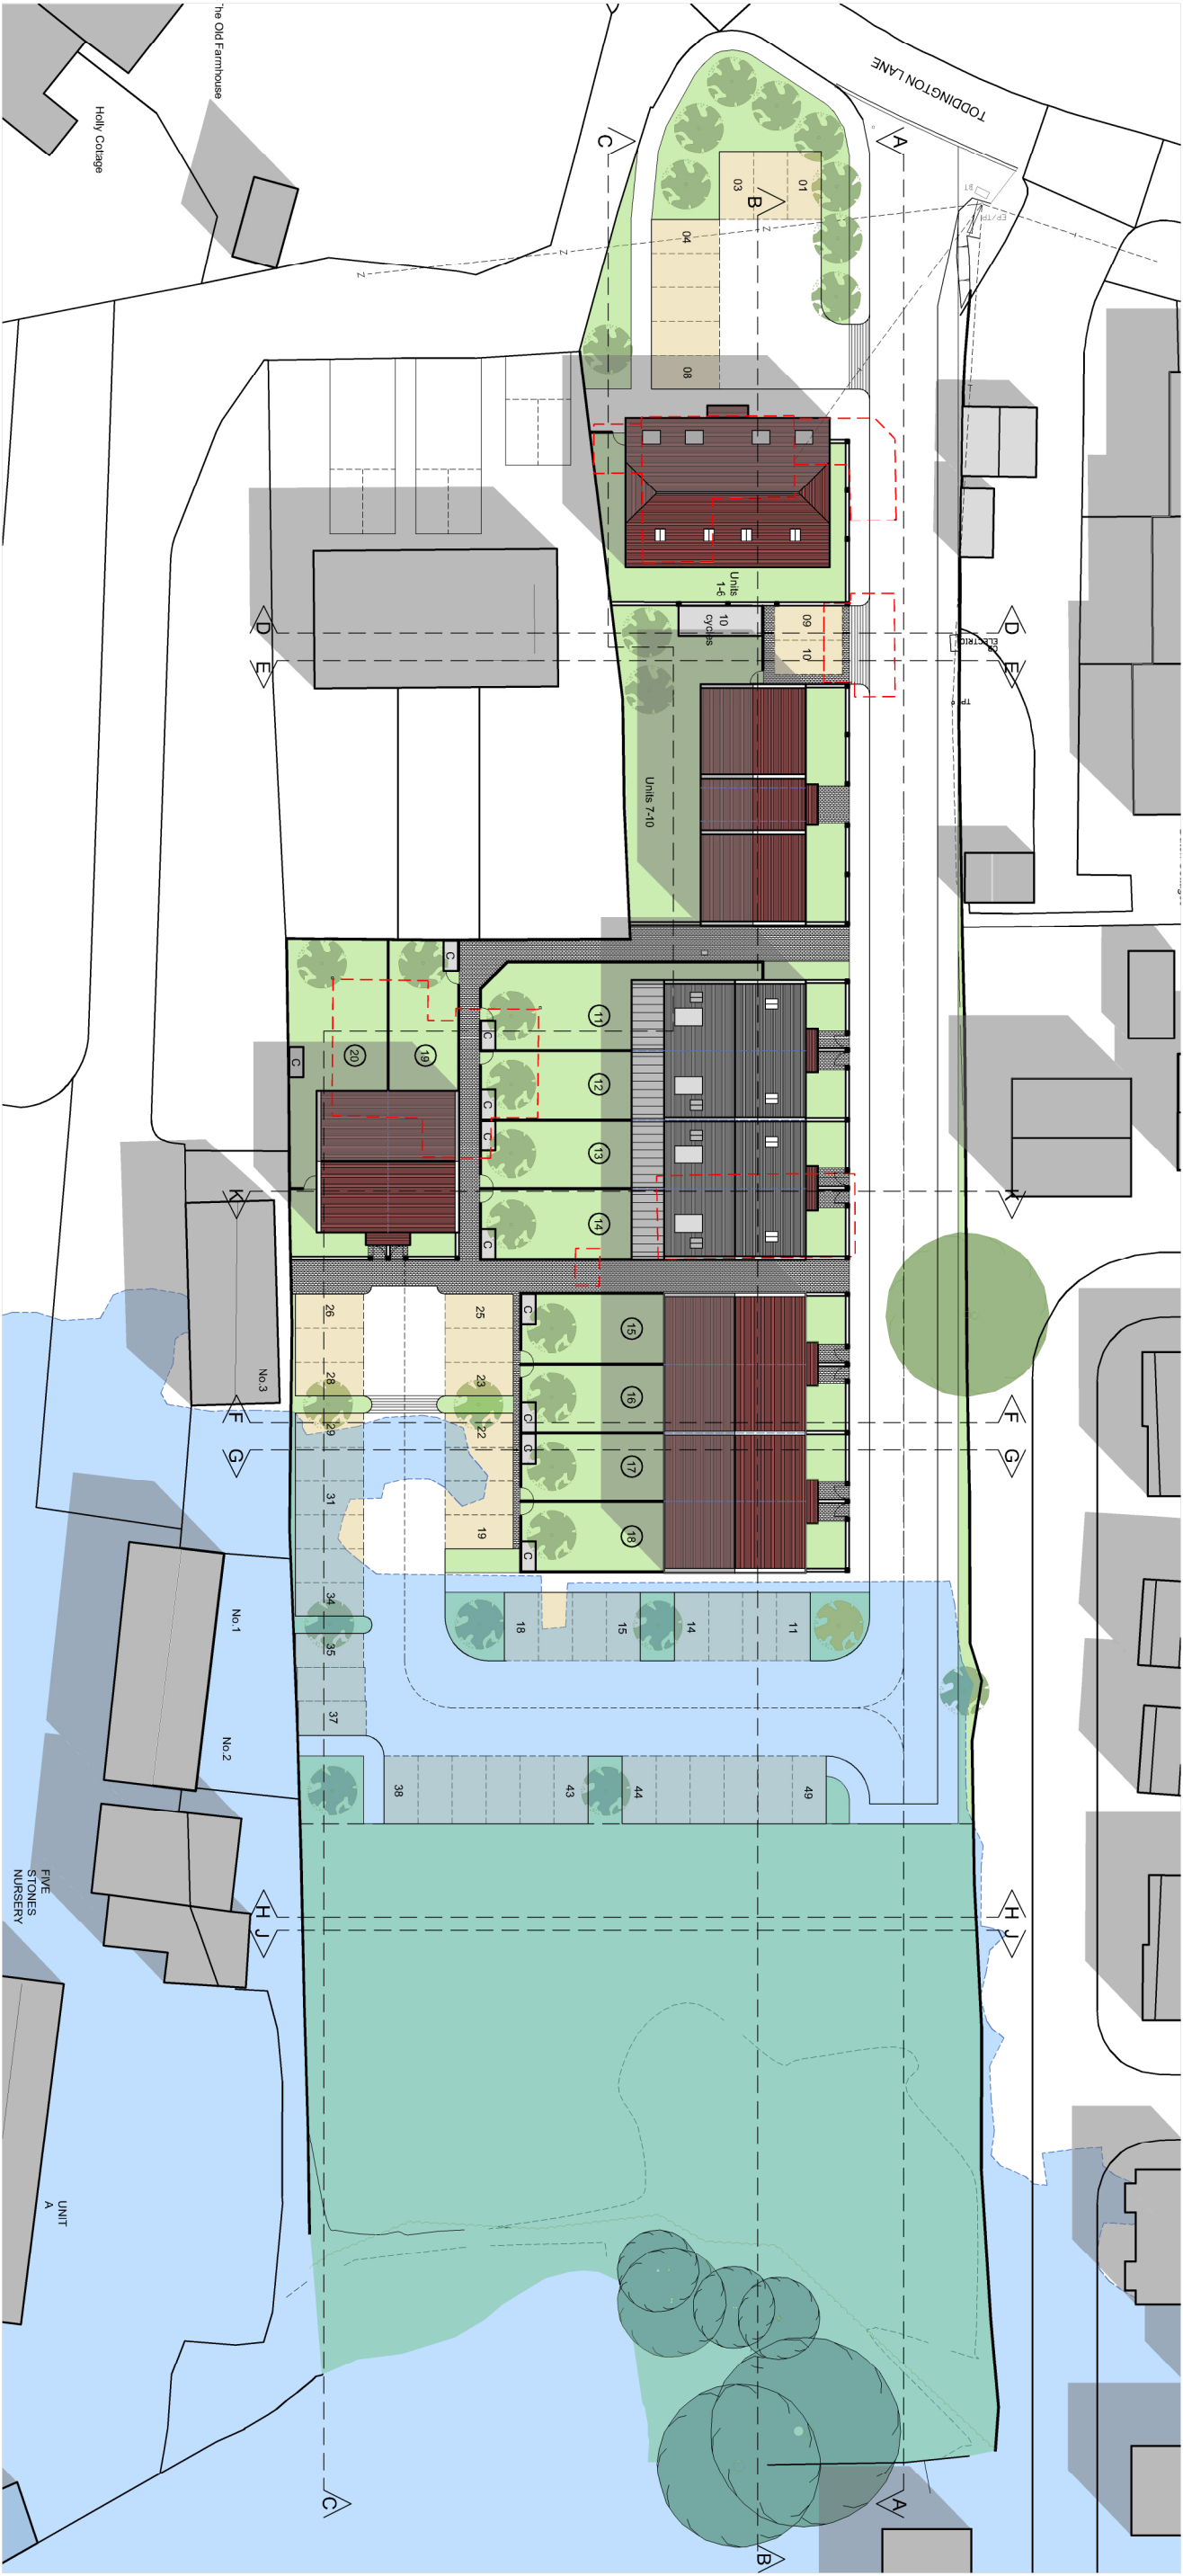

Number of units:

- 1 bed units - 6 no
- 2 bed units - 4 no.
- 3 bed units - 6 no.
- 4 bed units - 4 no.

Total - 20 units

Schedule of accommodation:

Unit 1 - 66 sqm	Unit 11 - 125 sqm
Unit 2 - 66 sqm	Unit 12 - 125 sqm
Unit 3 - 66 sqm	Unit 13 - 125 sqm
Unit 4 - 66 sqm	Unit 14 - 125 sqm
Unit 5 - 49 sqm	Unit 15 - 94 sqm
Unit 6 - 43 sqm	Unit 16 - 94 sqm
Unit 7 - 50 sqm	Unit 17 - 94 sqm
Unit 8 - 50 sqm	Unit 18 - 94 sqm
Unit 9 - 50 sqm	Unit 19 - 94 sqm
Unit 10 - 50 sqm	Unit 20 - 94 sqm



Draft planning issue

- B 30.04.2026 Footscape changes
- A 13.04.2026 Landscaping revisions

rev.	date
These drawings should be approved by local Authority	
No dimensions to be scaled from this drawing. All dimensions to be checked on site. This drawing is copyright and should not be reproduced without the permission of the Architect.	
client Mr A. Hussain	

project Westholme Nursery
Toddington Lane, Littlehampton

drawing Proposed site plan

scale	Shown@A3	date	March 2026	drawn
-------	----------	------	------------	-------

24 St Johns Road
Hove, East Sussex
BN3 2TB

tel: 01273 203230
email: info@taarchitects.co.uk

Turner Associates
Architects and Planning Consultants