


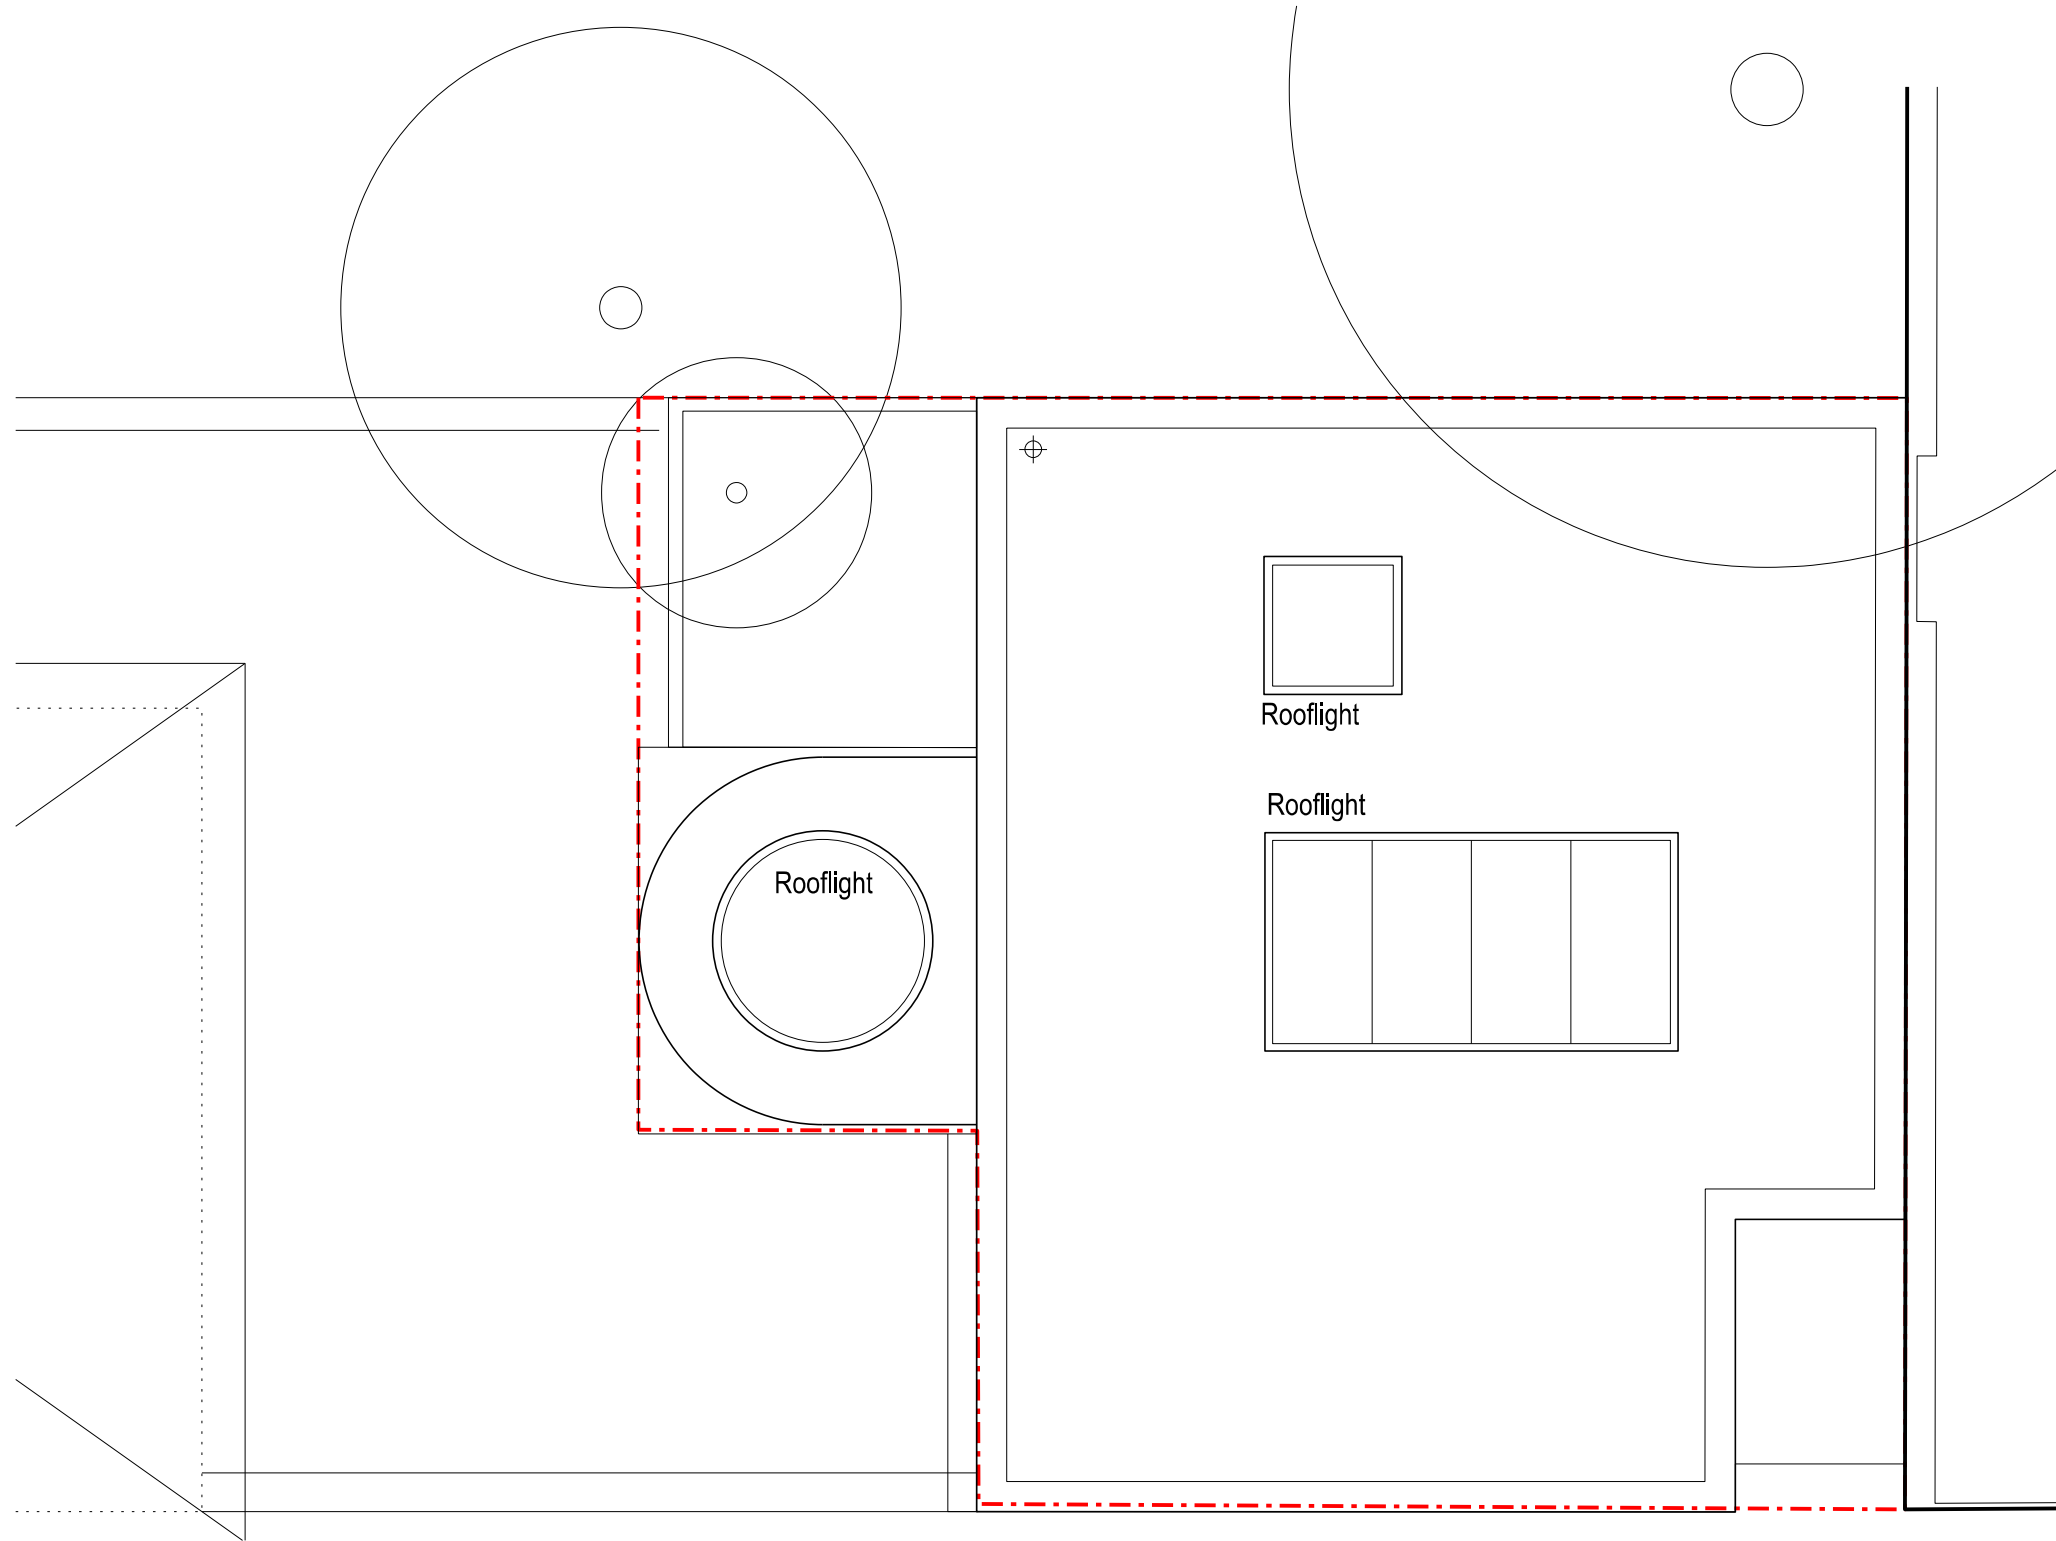

27/05/19	Revision D	Issued to Planning
20/05/19	Revision B	Issued for Information
16/05/19	Revision A	Issued for Information

CH+MRP
ARCHITECTS

41-42 FOLEY STREET
LONDON
W1W 7TS

T: +44 (0)20 7253 2526
eM: mail@ch-architects.com

Project		
2A NORFOLK ROAD		
Status		
PLANNING		
Drawing		
ROOF PLAN		
Drwg No :	Scale :	Date :
381_20_201	1:50@A3	27/04/19