


Do not scale from this drawing

The contractor shall check and verify all dimensions on CHMRP Architects before proceeding with work.

Existing buildings shown are based on measured surveys received from third parties.
Any discrepancies should be made in writing to CHMRP to be resolved by the original surveyors.

This drawing is the copyright of CHMRP and cannot be reproduced without prior written permission from the architects.

- KEY:
- 1 RENDER
 - 1a FEATURE RENDER
 - 2 OPAQUE GLAZING
 - 3 TRANSLUCENT GLAZING
 - 4 ZINC
 - 5 TIMBER
 - 6 COMPOSITE WINDOW

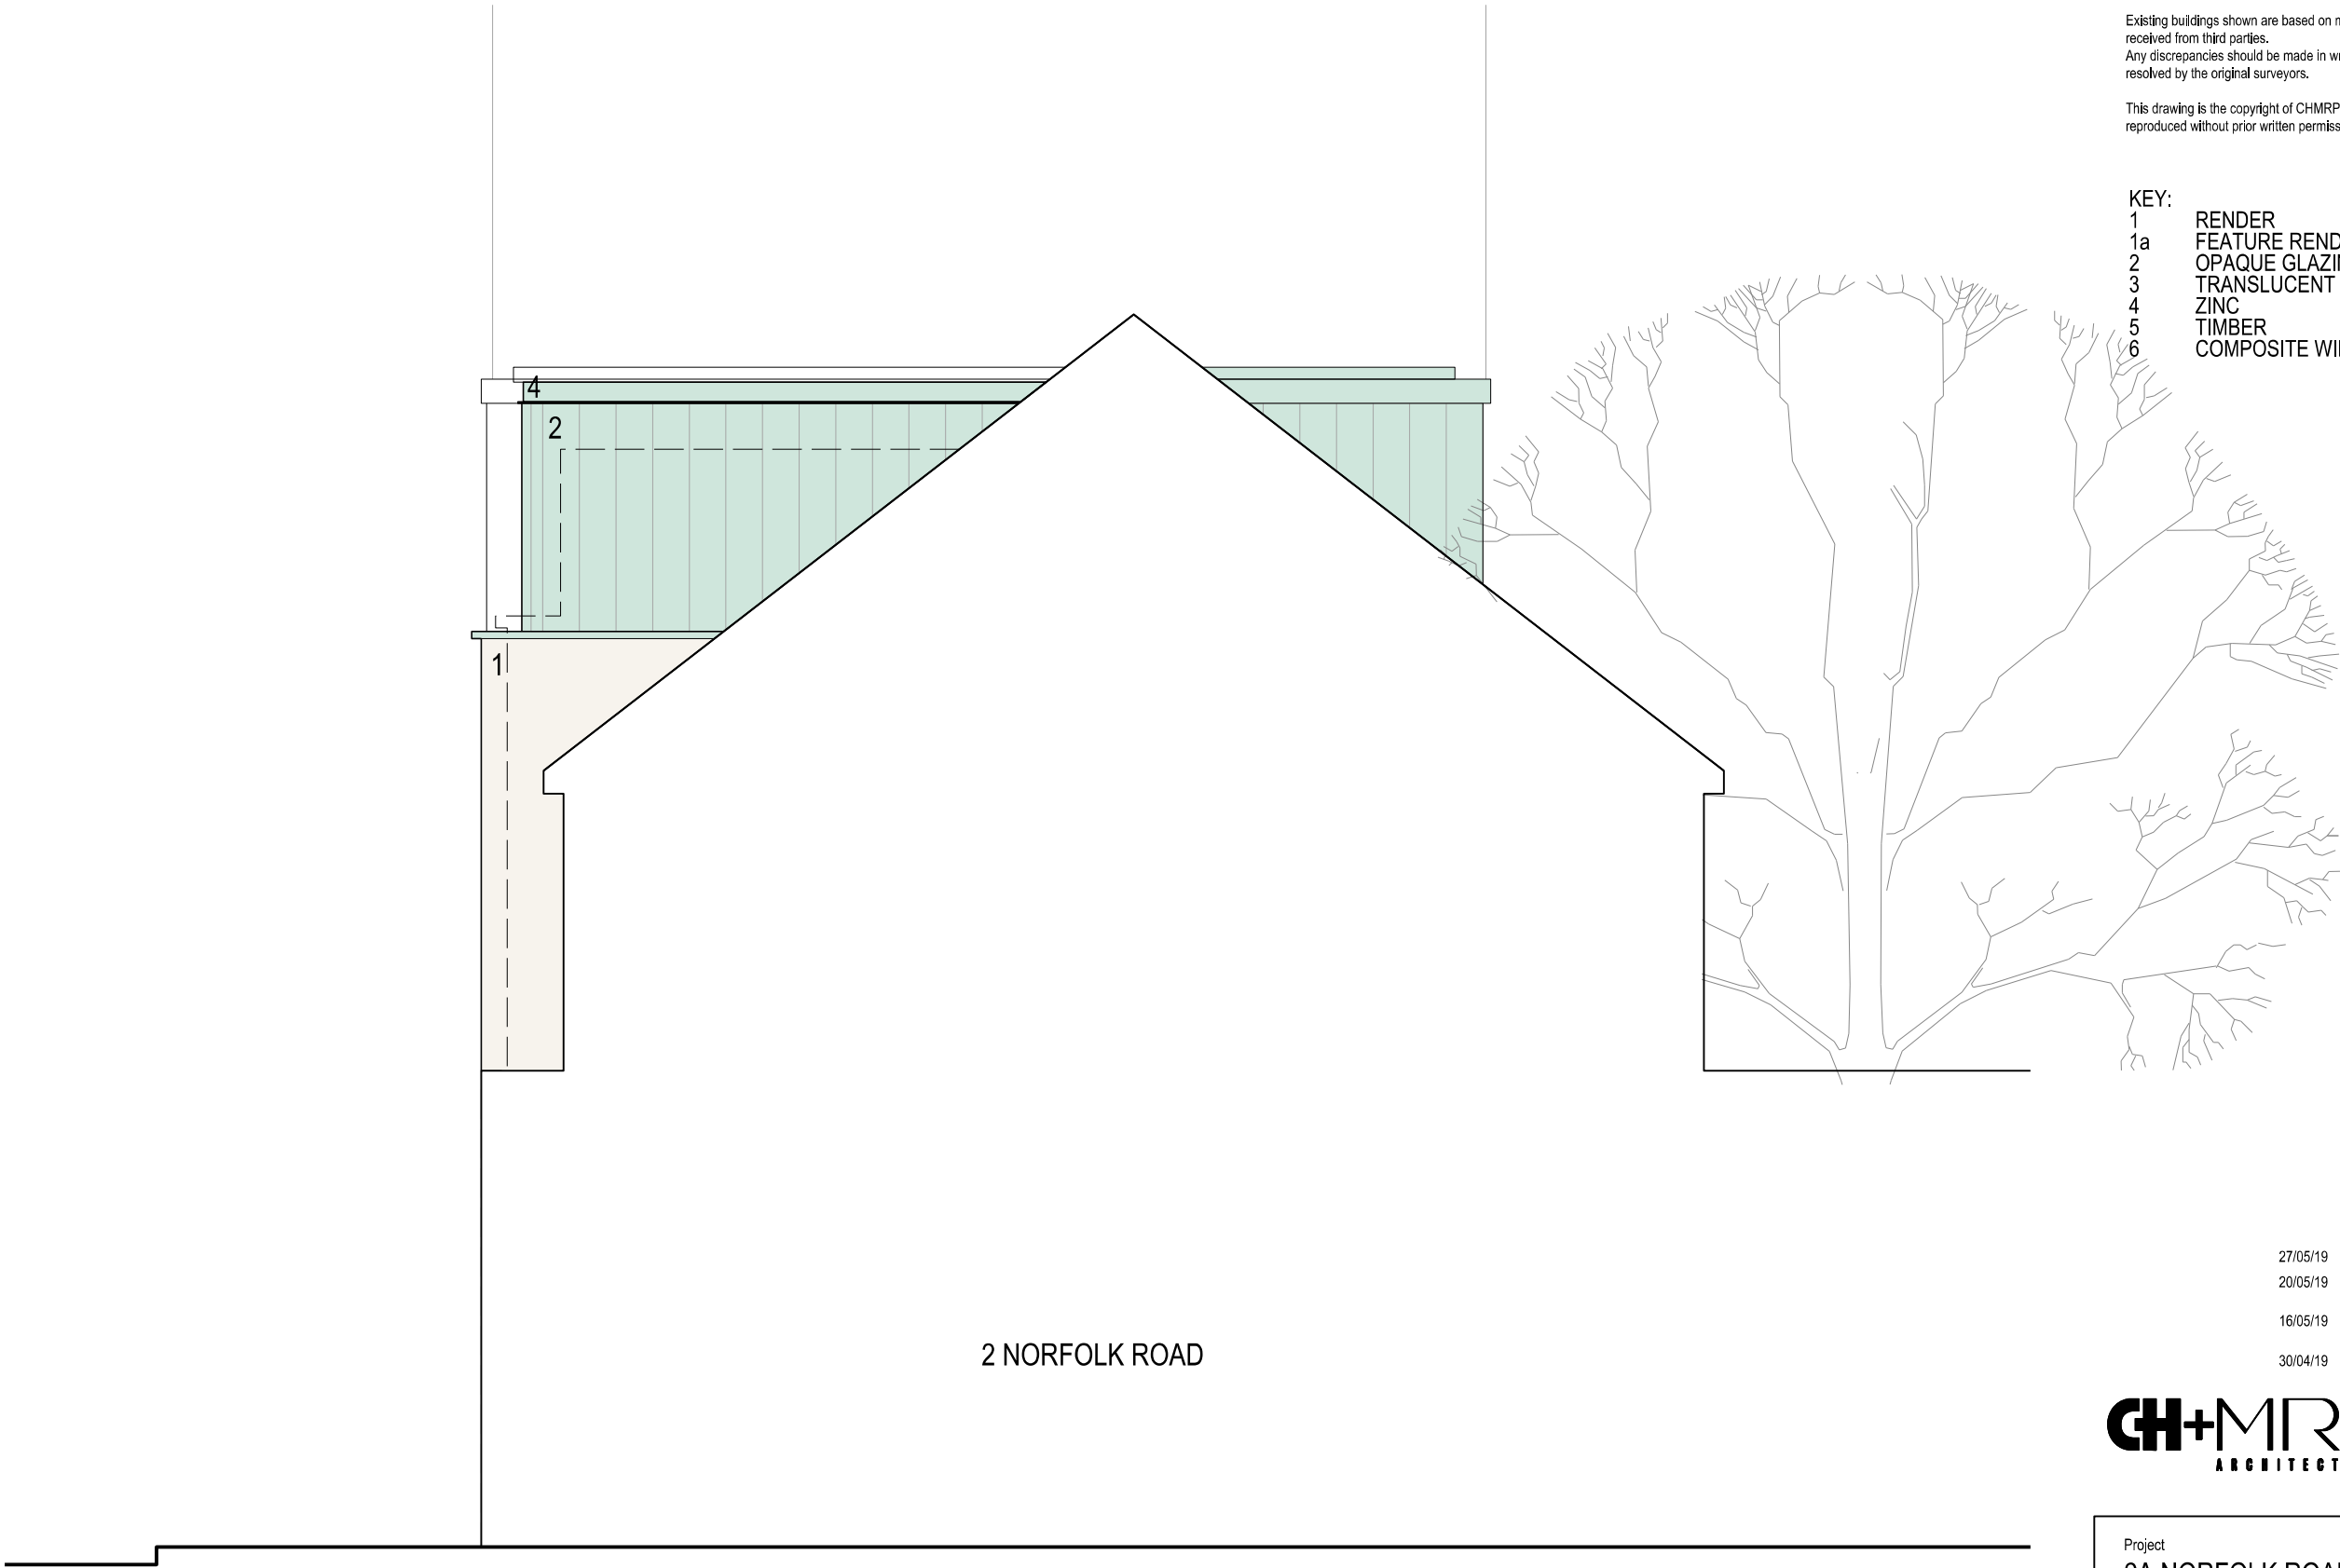

27/05/19	Revision D	Issued to Planning
20/05/19	Revision C	Issued for Information <i>RH Front elevation revised</i>
16/05/19	Revision B	Issued for Information <i>Footprint revised, Single family house</i>
30/04/19	Revision A	Issued for Information

CH+MRP
ARCHITECTS

41-42 FOLEY STREET
LONDON
W1W 7TS

T: +44 (0)20 7253 2526
eM: mail@ch-architects.com

Project		
2A NORFOLK ROAD		
Status		
PLANNING		
Drawing		
SIDE ELEVATION (NORTH)		
Drwg No :	Scale :	Date :
381_20_231	1:50@A3	27/04/19