
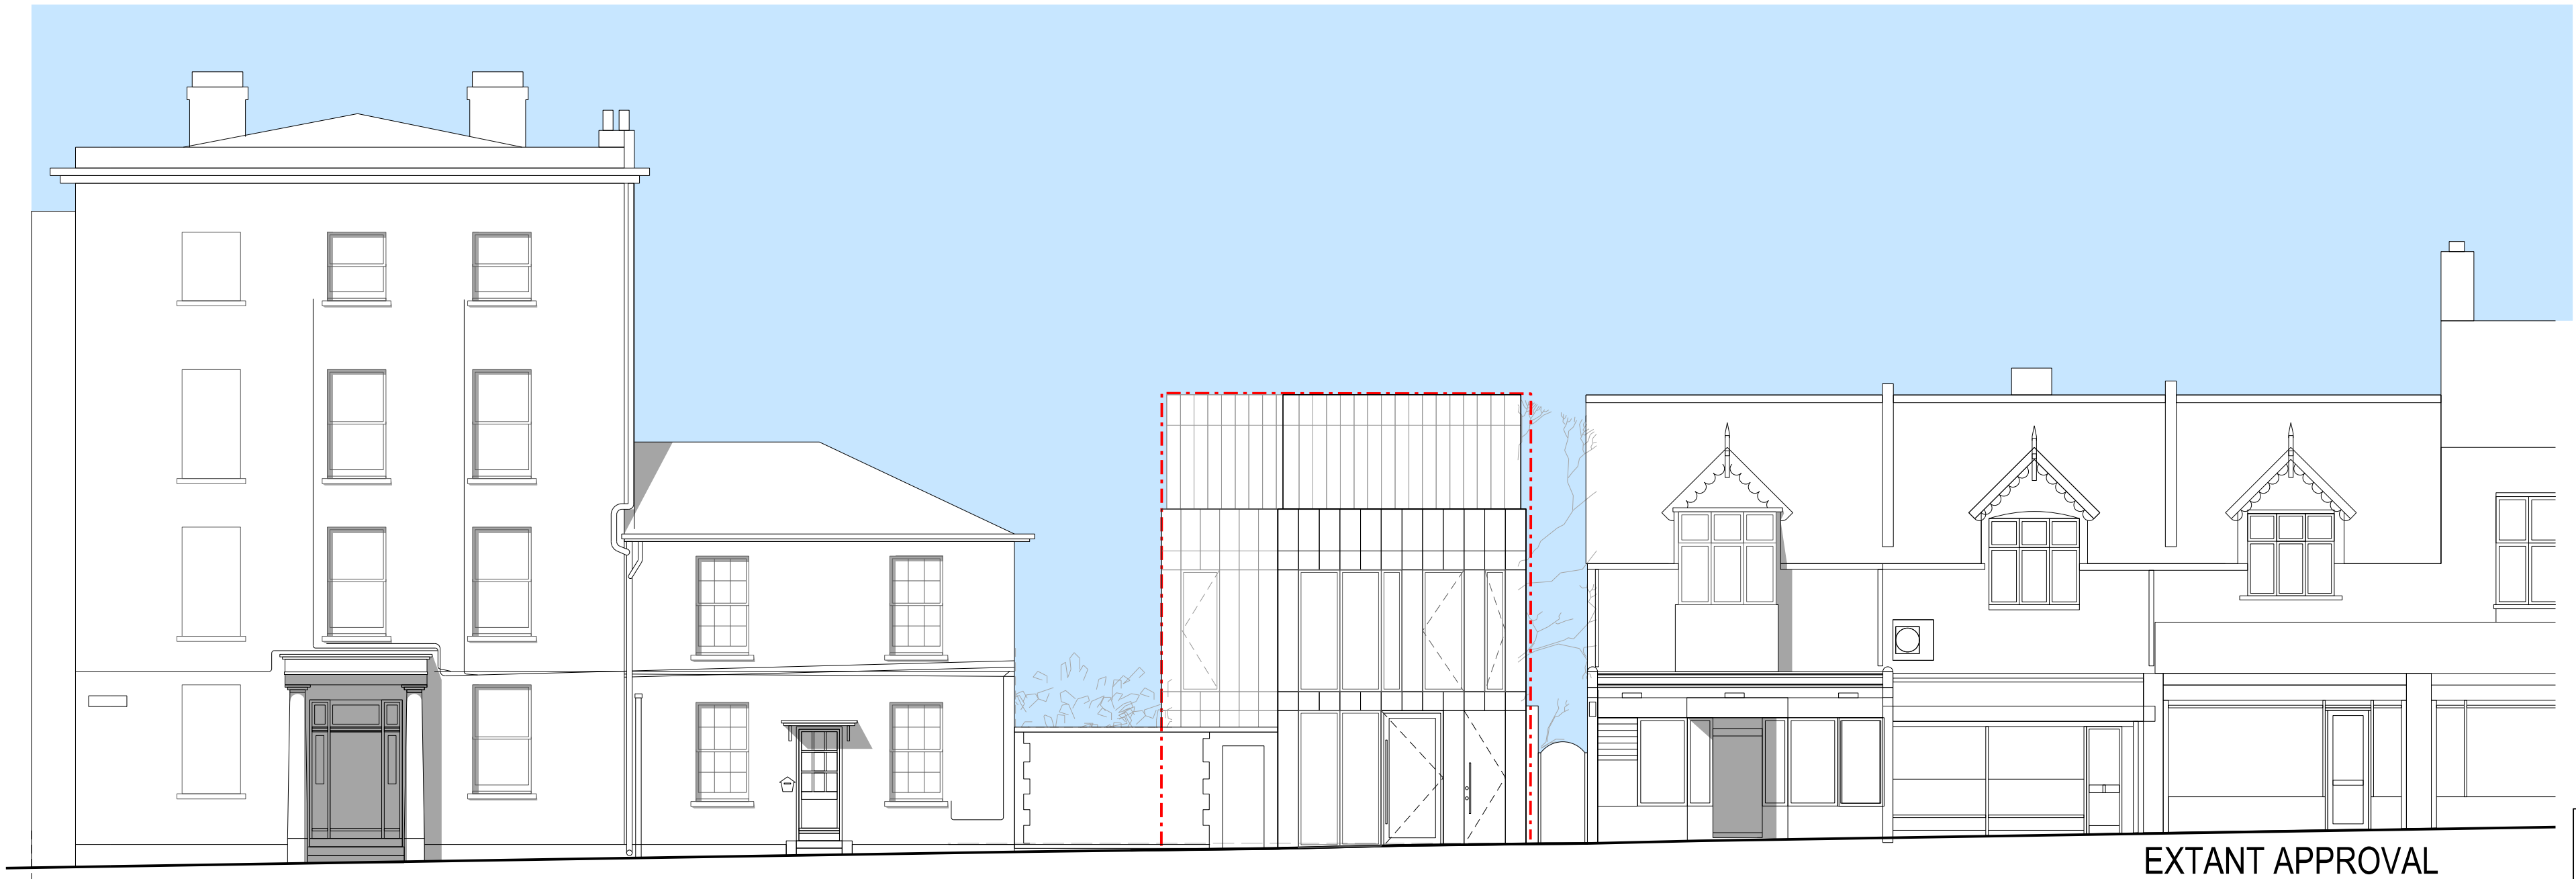


Do not scale from this drawing

The contractor shall check and verify all dimensions on site and report any discrepancies in writing to CH Architects LLP (CHa) before proceeding with work

Existing buildings shown are based on measured surveys received from third parties. Any discrepancies should be made in writing to CHa to be resolved by the original surveyors.

This drawing is the copyright of CH Architects and cannot be reproduced without prior written permission from the architects

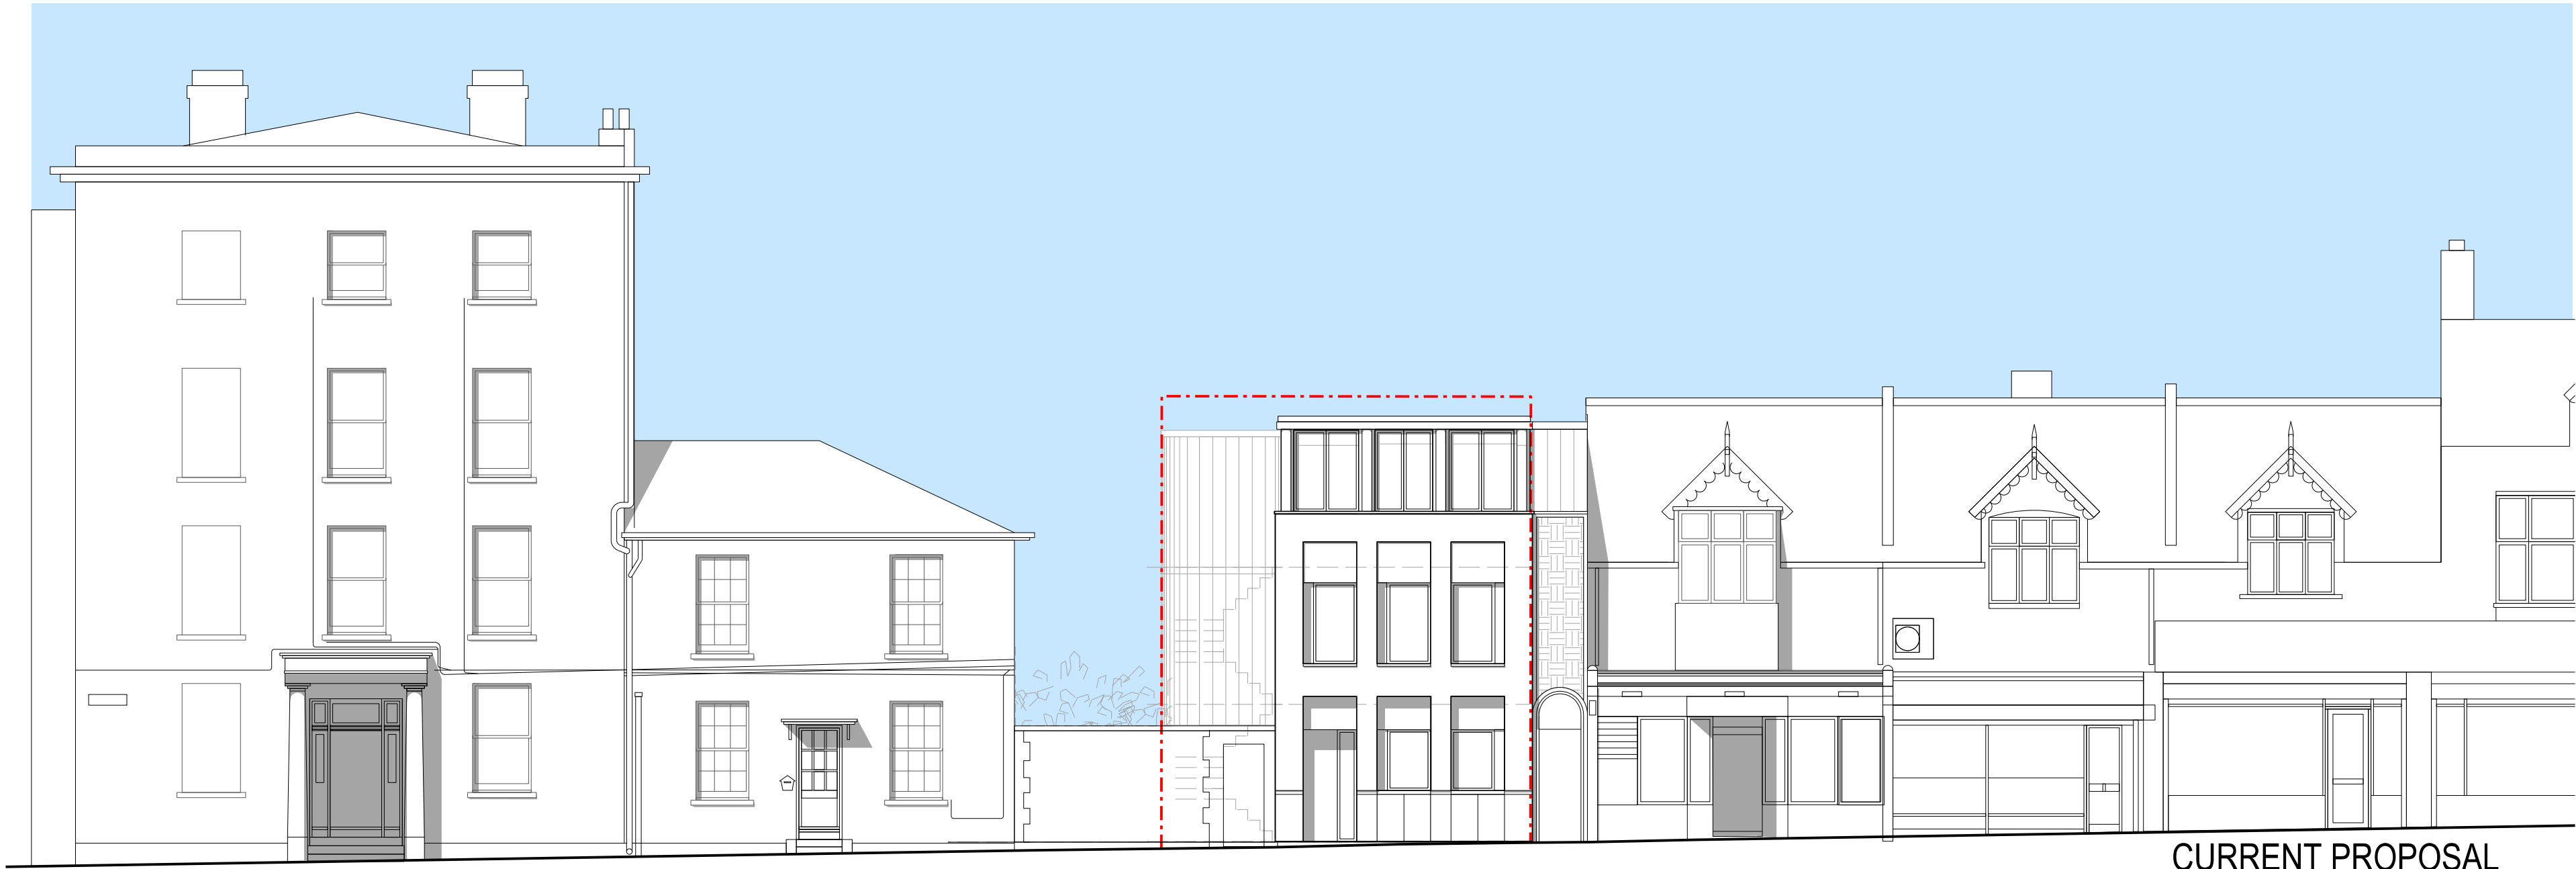

21 South Terrace

2a Norfolk Road

2 Norfolk Road

EXTANT APPROVAL

Rev. A 27/05/2019 Issued to Planning

CH+MRP
ARCHITECTS

41-42 FOLEY STREET
LONDON
W1W 7TS

T: +44 (0)20 7253 2526
eM: ma@ch-architects.com

Project
2A NORFOLK ROAD

Status
PLANNING

Drawing
STREETSCAPE COMPARISON

Drwg No :
381_20_236

Scale :
1:100@A2

Date :
04.0319