


Do not scale from this drawing

The contractor shall check and verify all dimensions on CHMRP Architects before proceeding with work.

Existing buildings shown are based on measured surveys received from third parties.
Any discrepancies should be made in writing to CHMRP to be resolved by the original surveyors.

This drawing is the copyright of CHMRP and cannot be reproduced without prior written permission from the architects.

- KEY:
- 1 RENDER
 - 1a FEATURE RENDER
 - 2 OPAQUE GLAZING
 - 3 TRANSLUCENT GLAZING
 - 4 ZINC
 - 5 TIMBER
 - 6 COMPOSITE WINDOW
 - 7 EXISTING WALL

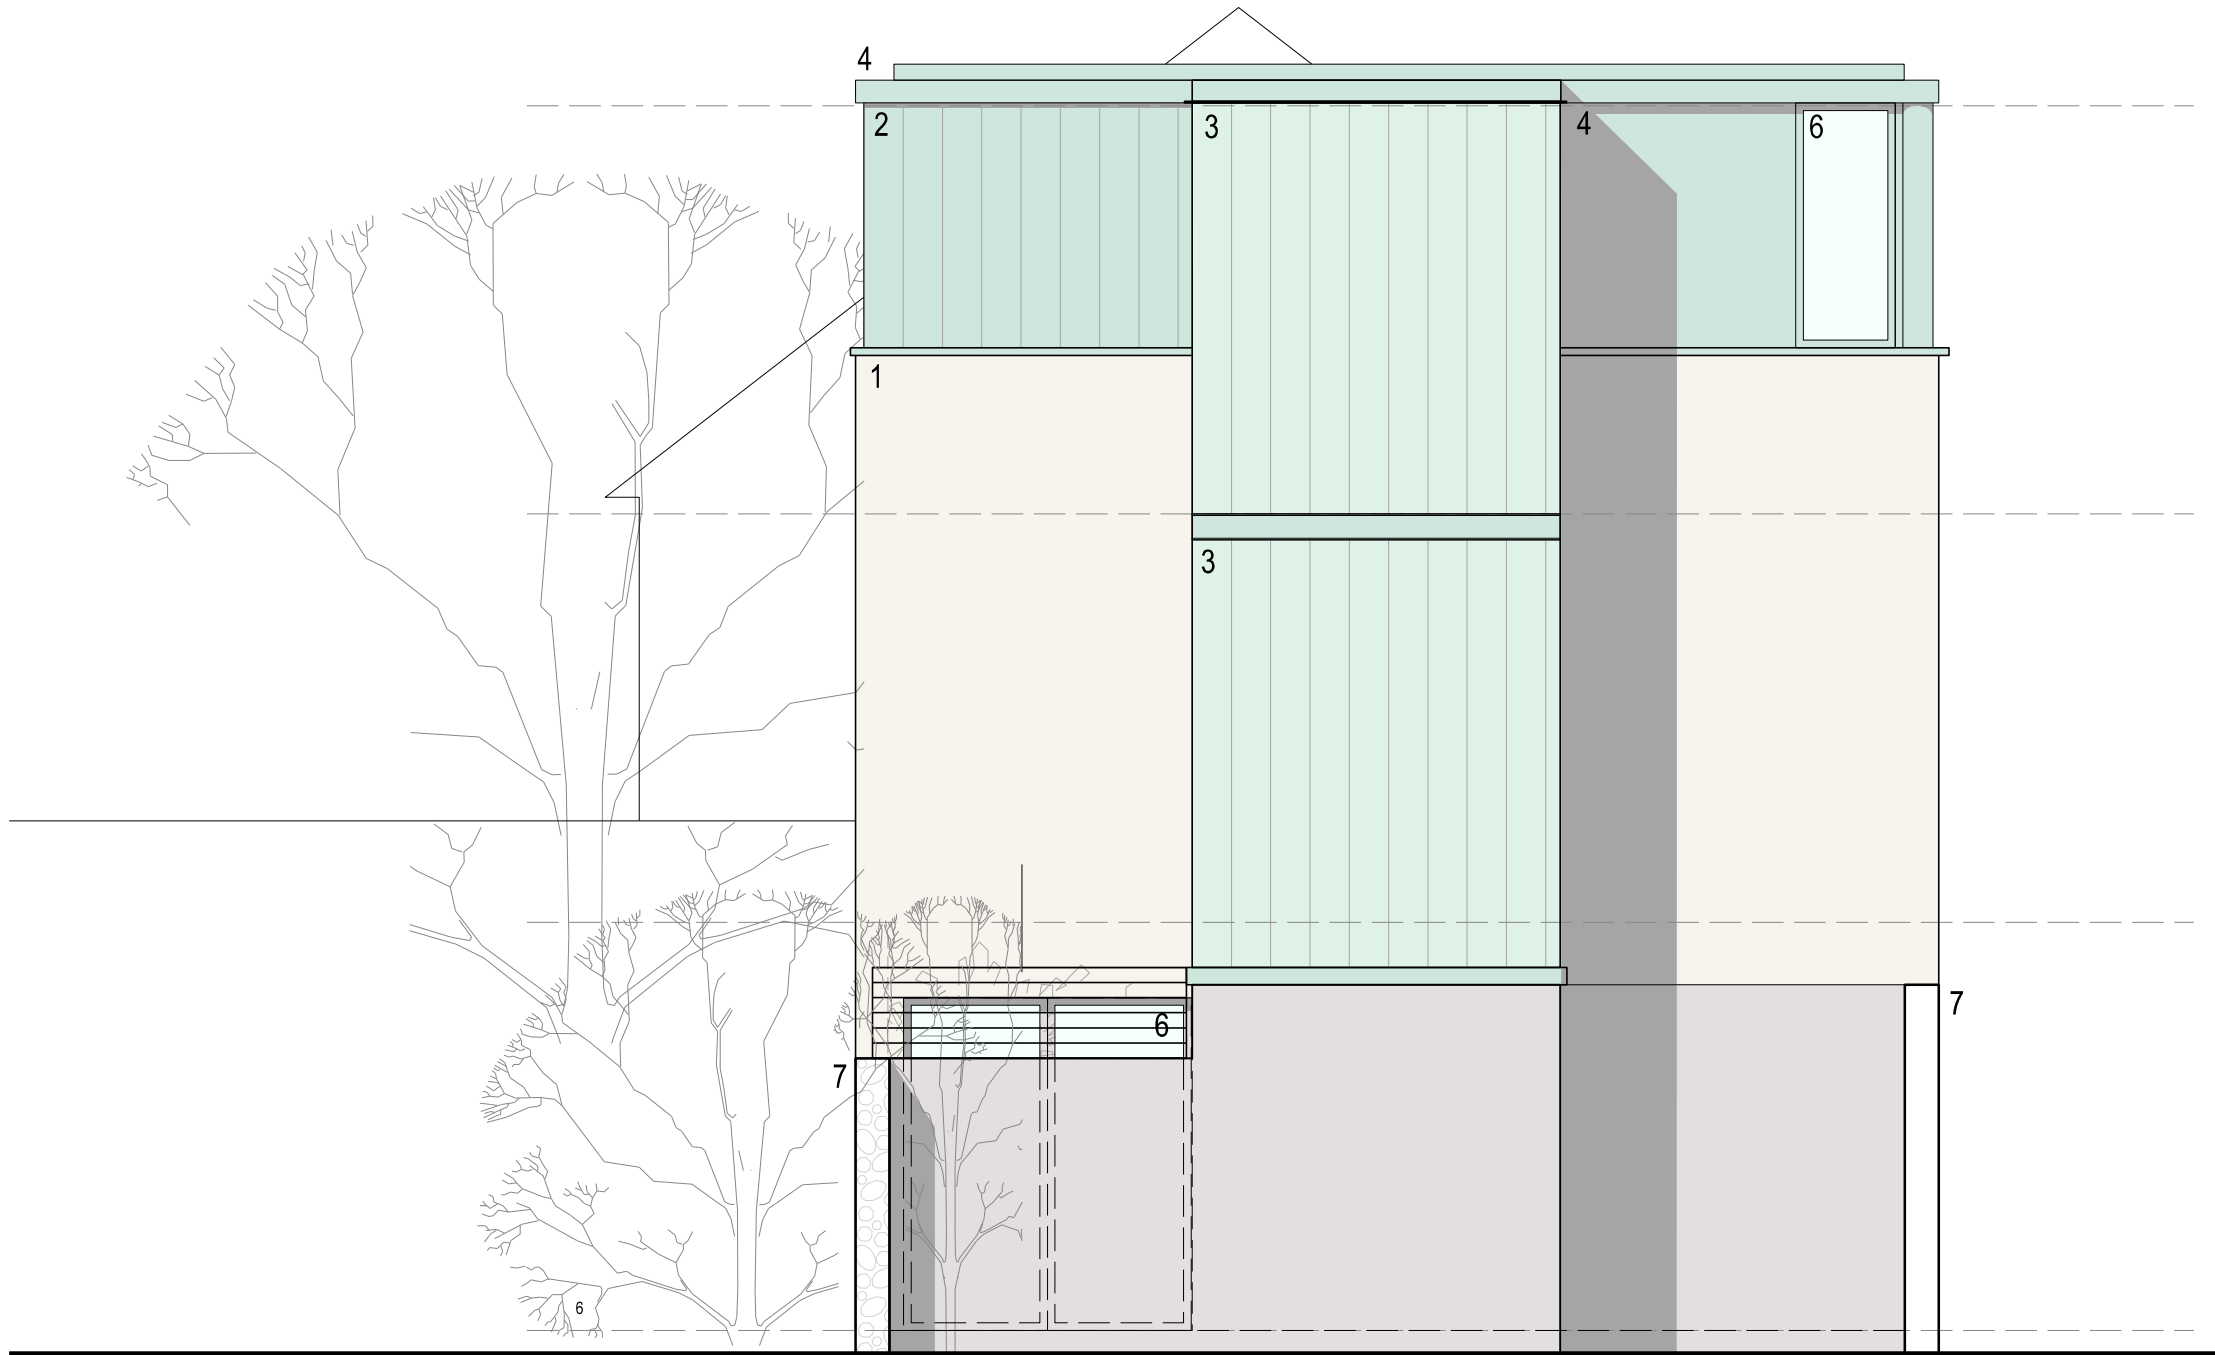

01/10/19	Revision E	Issued to Planning
	Scale note amended	
27/05/19	Revision D	Issued to Planning
20/05/19	Revision C	Issued for Information
	RH Front elevation revised	
16/05/19	Revision B	Issued for Information
	Footprint revised, Single family house	
30/04/19	Revision A	Issued for Information

CH+MRP
ARCHITECTS

41-42 FOLEY STREET
LONDON
W1W 7TS

T: +44 (0)20 7253 2526
eM: mail@ch-architects.com

Project	2A NORFOLK ROAD	
Status	PLANNING	
Drawing	SIDE ELEVATION (SOUTH)	
Drwg No :	Scale :	Date :
381_20_233	1:50@A3	27/04/19