



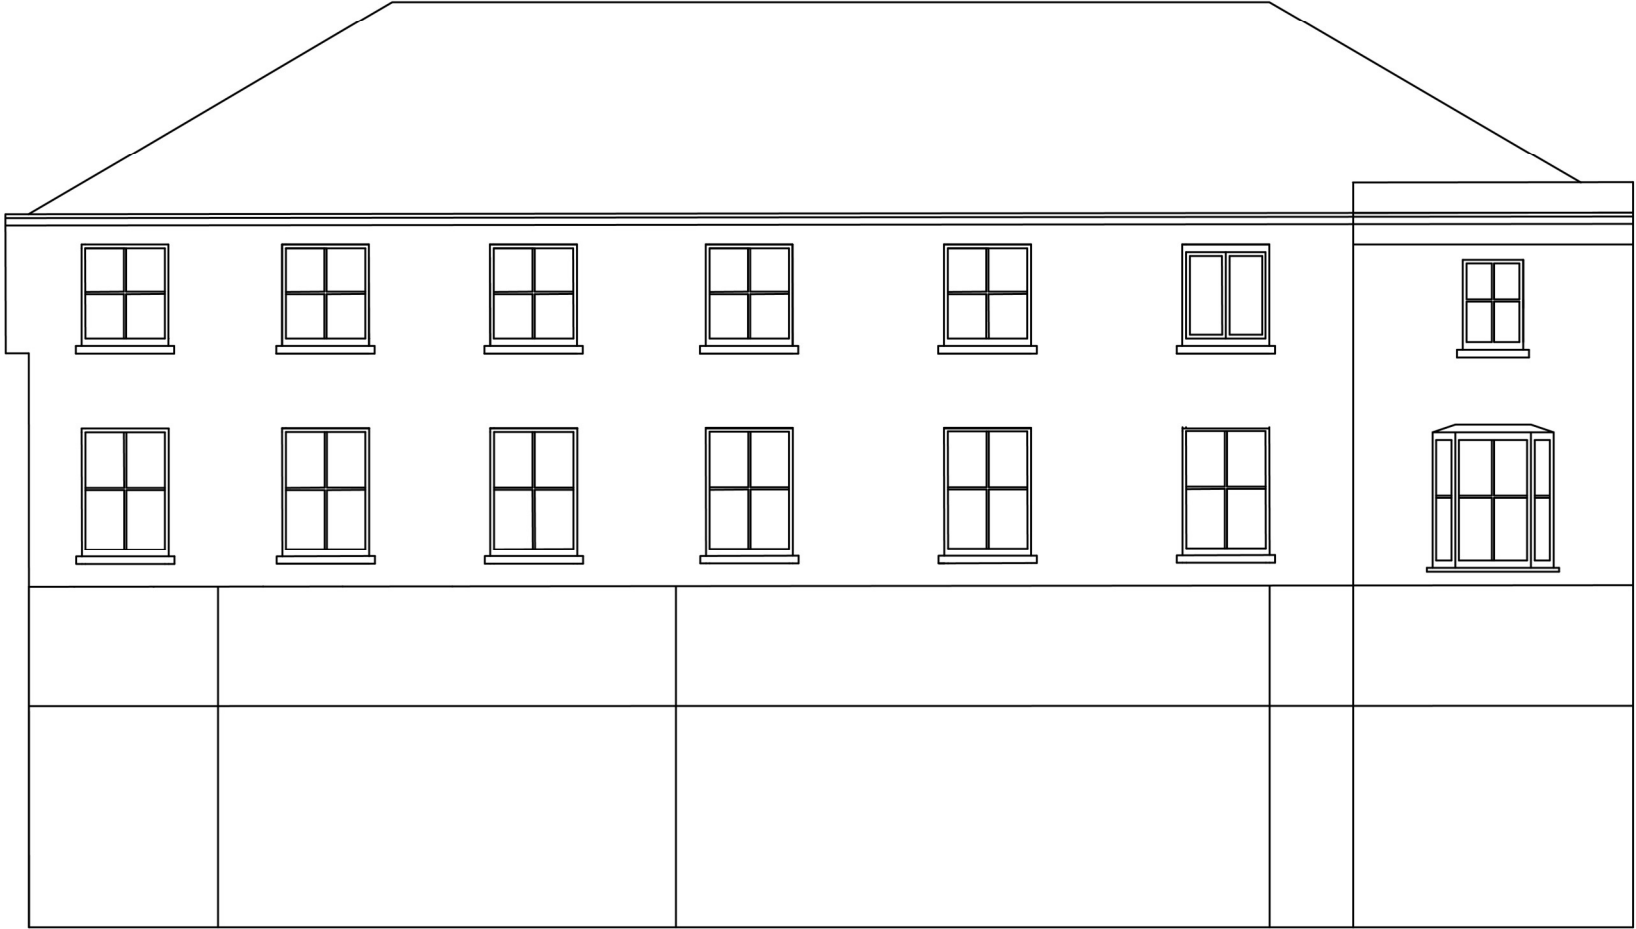

Northern Elevation

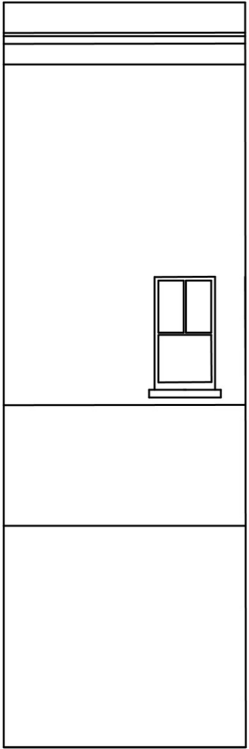

Eastern Elevation

General Notes		
No.	Revision/Issue	Date

Firm Name and Address
Overill Associates 51 Old Steine Brighton BN1 1HU

Project Name and Address
Replacement Windows 44-48 High St. Littlehampton BN17 5ED

Project	Sheet
As Existing	1/1
Date	
Scale	

25.05.2021
1:100 @ A3