



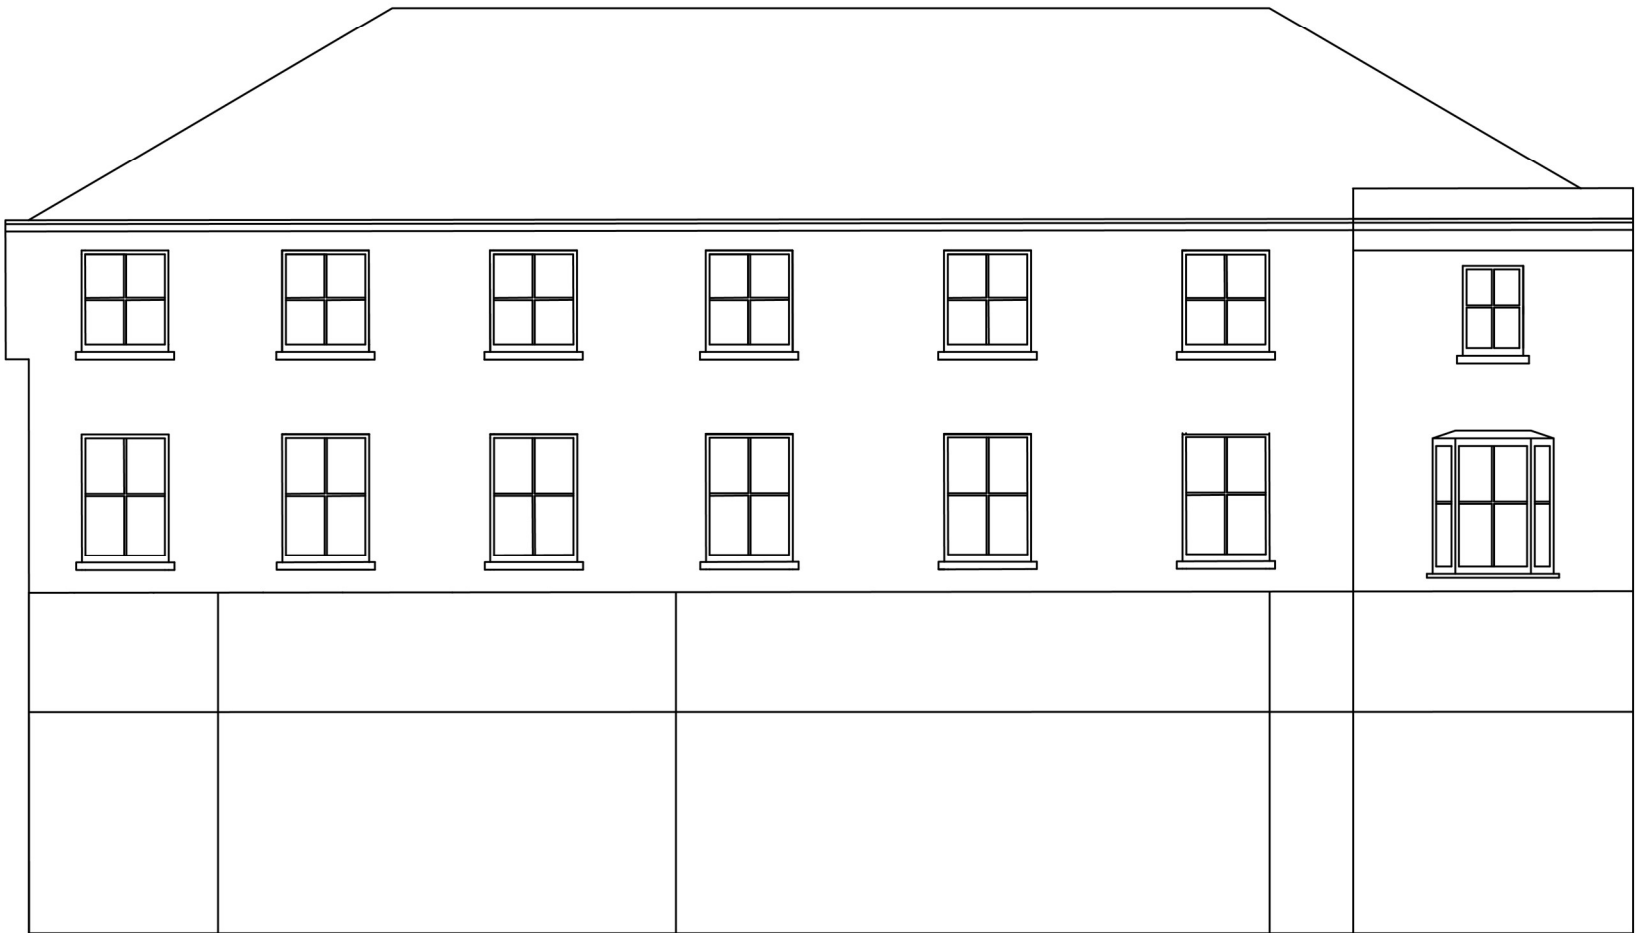

Northern Elevation

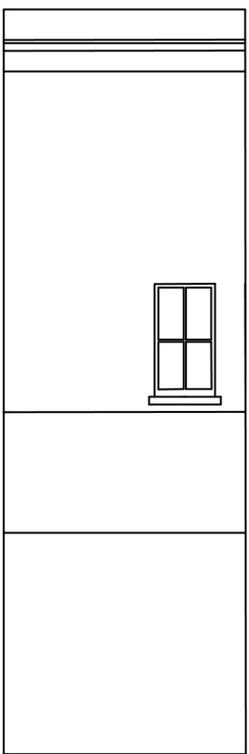

Eastern Elevation

General Notes

|     |                |      |
|-----|----------------|------|
|     |                |      |
| No. | Revision/Issue | Date |

Firm Name and Address  
Overill Associates  
51 Old Steine  
Brighton  
BN1 1HU

Project Name and Address  
Replacement Windows  
44-48 High St.  
Littlehampton  
BN17 5ED

|                     |              |
|---------------------|--------------|
| Project<br>Proposed | Sheet<br>1/1 |
| Date<br>01/06/2021  |              |
| Scale<br>1:100 @ A3 |              |