ARUN DISTRICT COUNCIL:LU/176/08/

DRG No.	HSBC 015 - 10	PROJECTION	THIRD ANGLE	DO NOT SCALE	IF IN DOUBT - ASK	REMOVE ALL BURRS AND SHARP EDGES AND WELD SPATTER

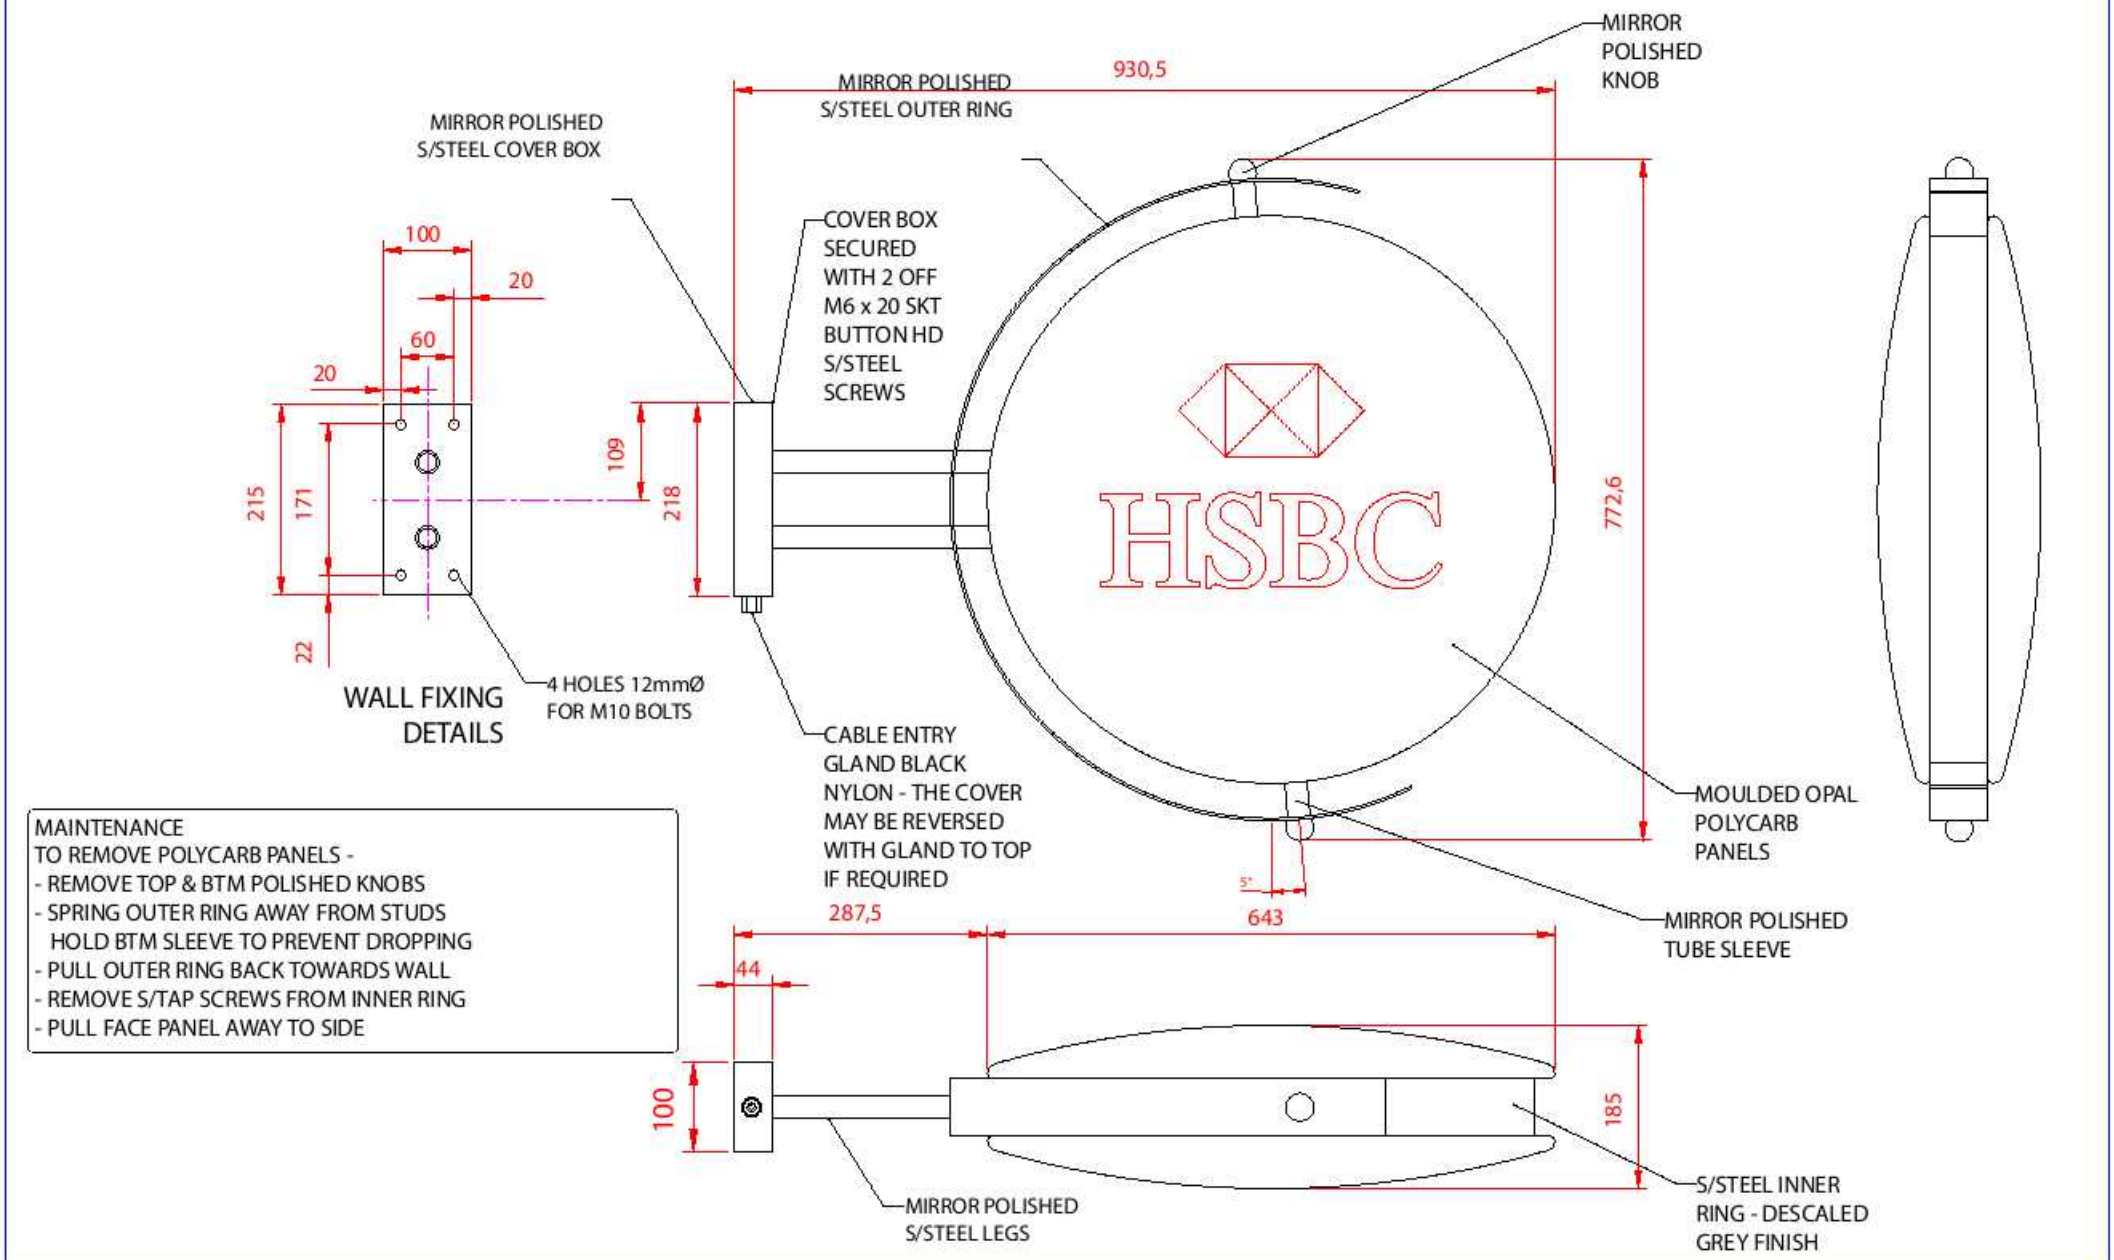

MAINTENANCE
TO REMOVE POLYCARB PANELS -
- REMOVE TOP & BTM POLISHED KNOBS
- SPRING OUTER RING AWAY FROM STUDS
  HOLD BTM SLEEVE TO PREVENT DROPPING
- PULL OUTER RING BACK TOWARDS WALL
- REMOVE S/TAP SCREWS FROM INNER RING
- PULL FACE PANEL AWAY TO SIDE

REV	DESCRIPTION	DRWN	DATE	CHKD	DATE
B	TOP & BTM SUPPORTS NOW @ 5°	TD	26/5/03		
A	ISSUED FOR MANUFACTURE	TD	11/10/02		

DRAWN:	TD	DATE:	11/10/02
CHECKED:		DATE:	
SCALE:	NTS		A3
REFERENCE			

SETECH LIMITED
TEL. 0870 4214766
FAX. 0870 4214767

THE DRAWING AND INFORMATION DISPLAYED IS THE PROPERTY OF SETECH LIMITED AND SHALL NOT BE COPIED OR USED FOR ANY PURPOSE WITHOUT PRIOR PERMISSION.

THE COLOURS USED IN THIS LAYOUT ARE FOR VISUAL PURPOSES ONLY AND MAY NOT MATCH CUSTOMER SPECIFICATION.

SETech Sign Engineering Technology

COPYRIGHT ©

CLIENT:	HSBC
PROJECT:	PROJECTION SIGN
TITLE:	PROJECTION SIGN INTERNALLY ILLUMINATED GENERAL ASSEMBLY LAYOUT
DRG No:	HSBC 015 - 10
REV:	B