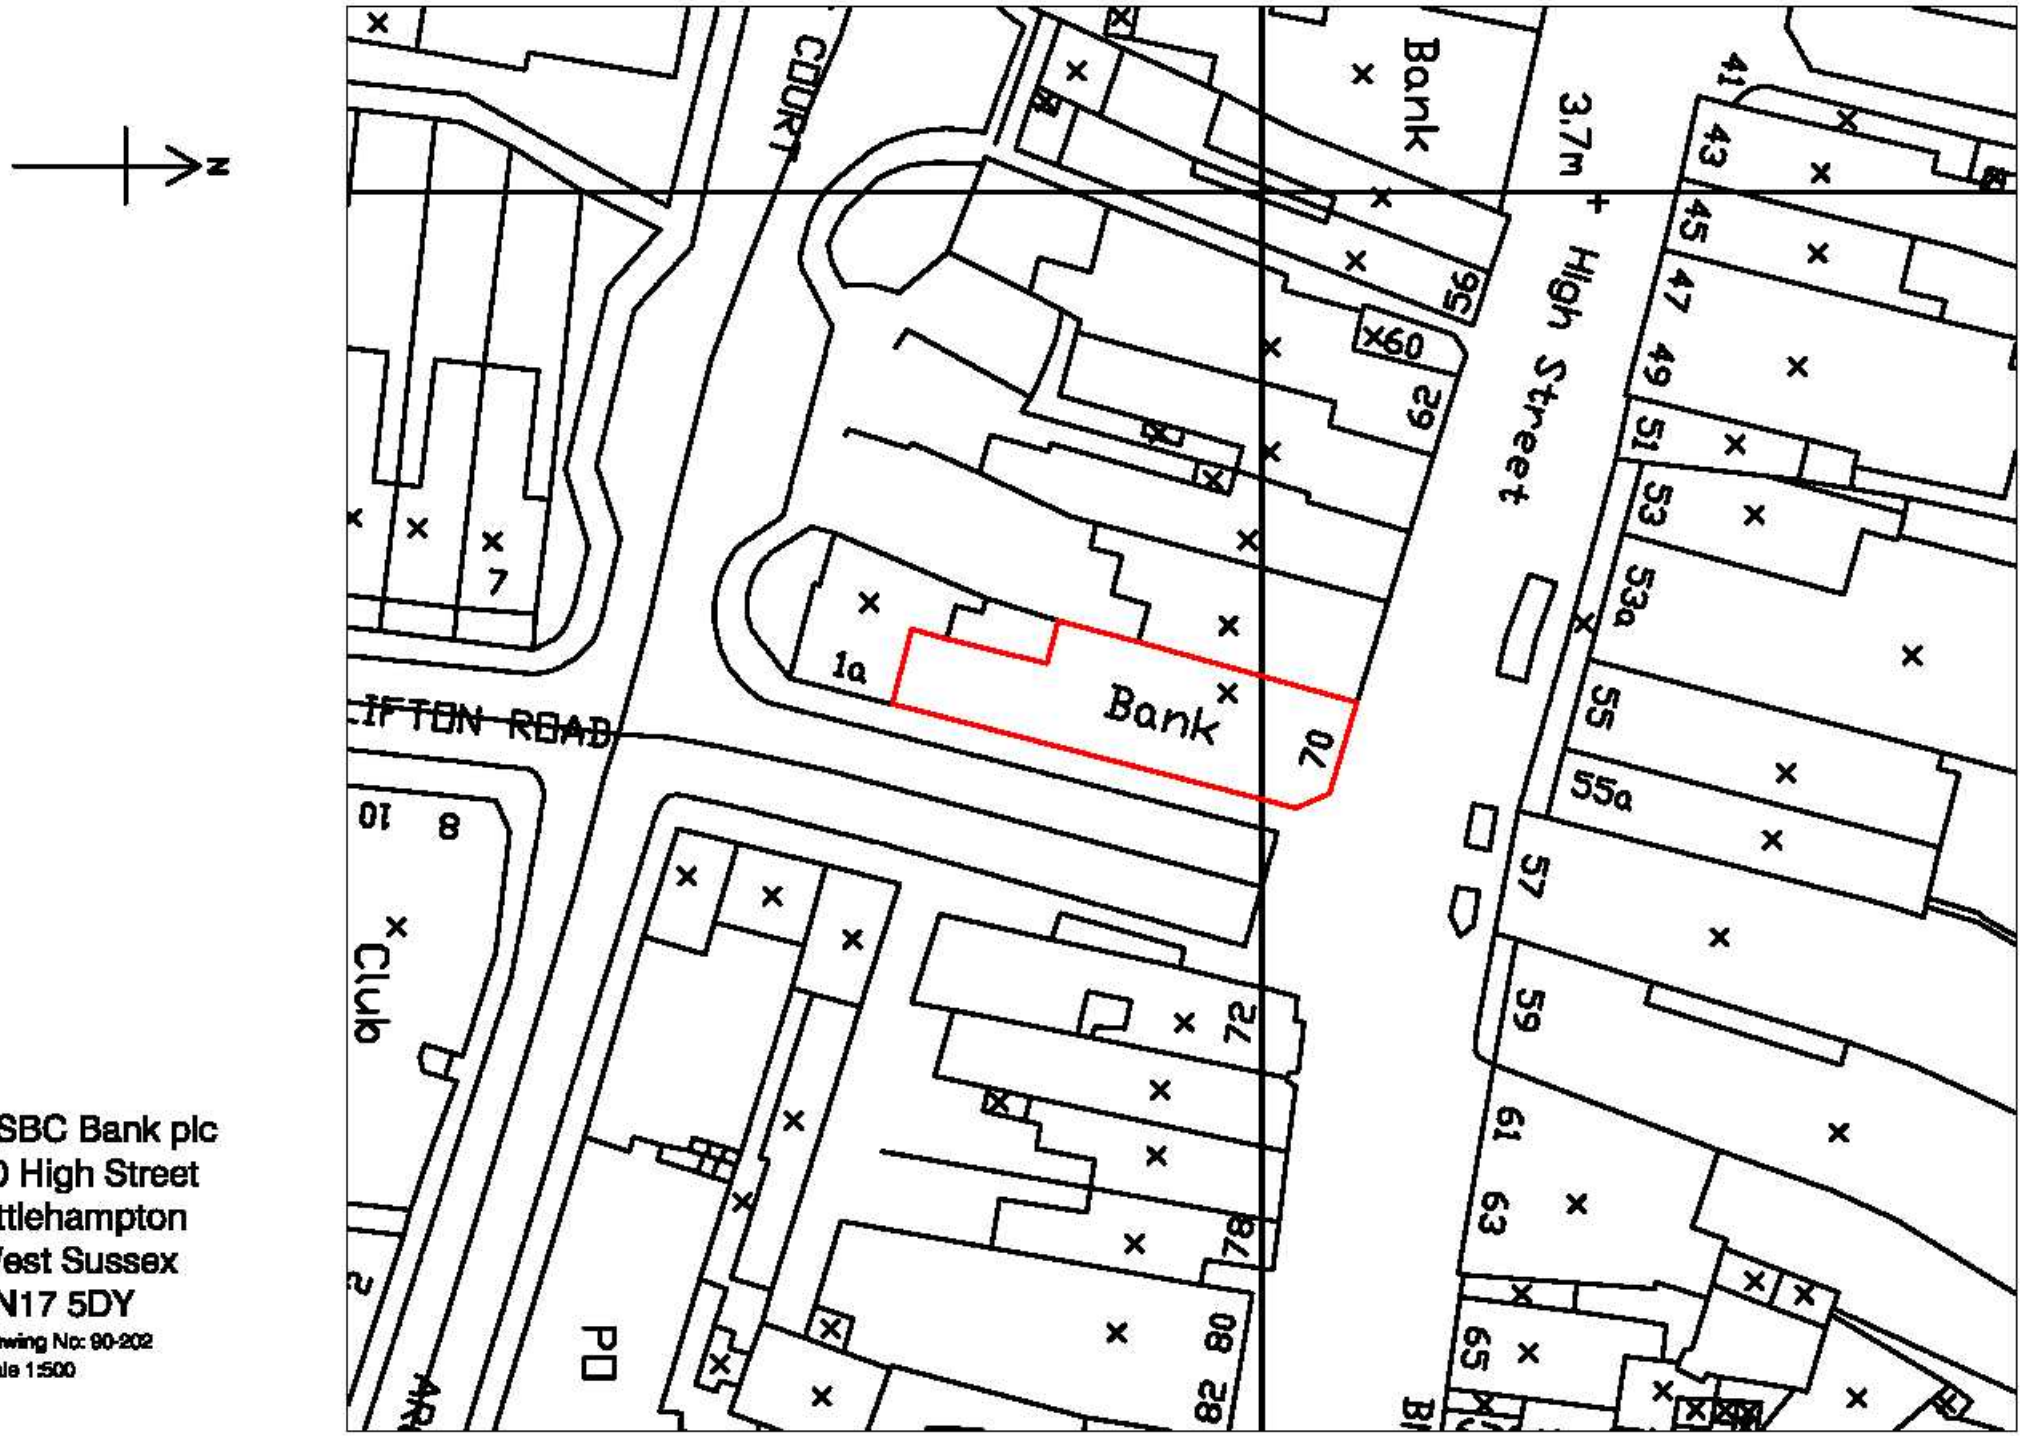


HSBC Bank plc
70 High Street
Littlehampton
West Sussex
BN17 5DY

Drawing No: 90-202
scale 1:500