
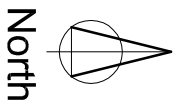
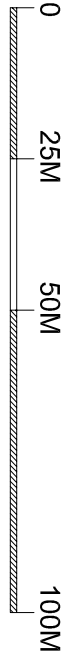


Notes 1. Do not scale from this drawing
except for Planning purposes.

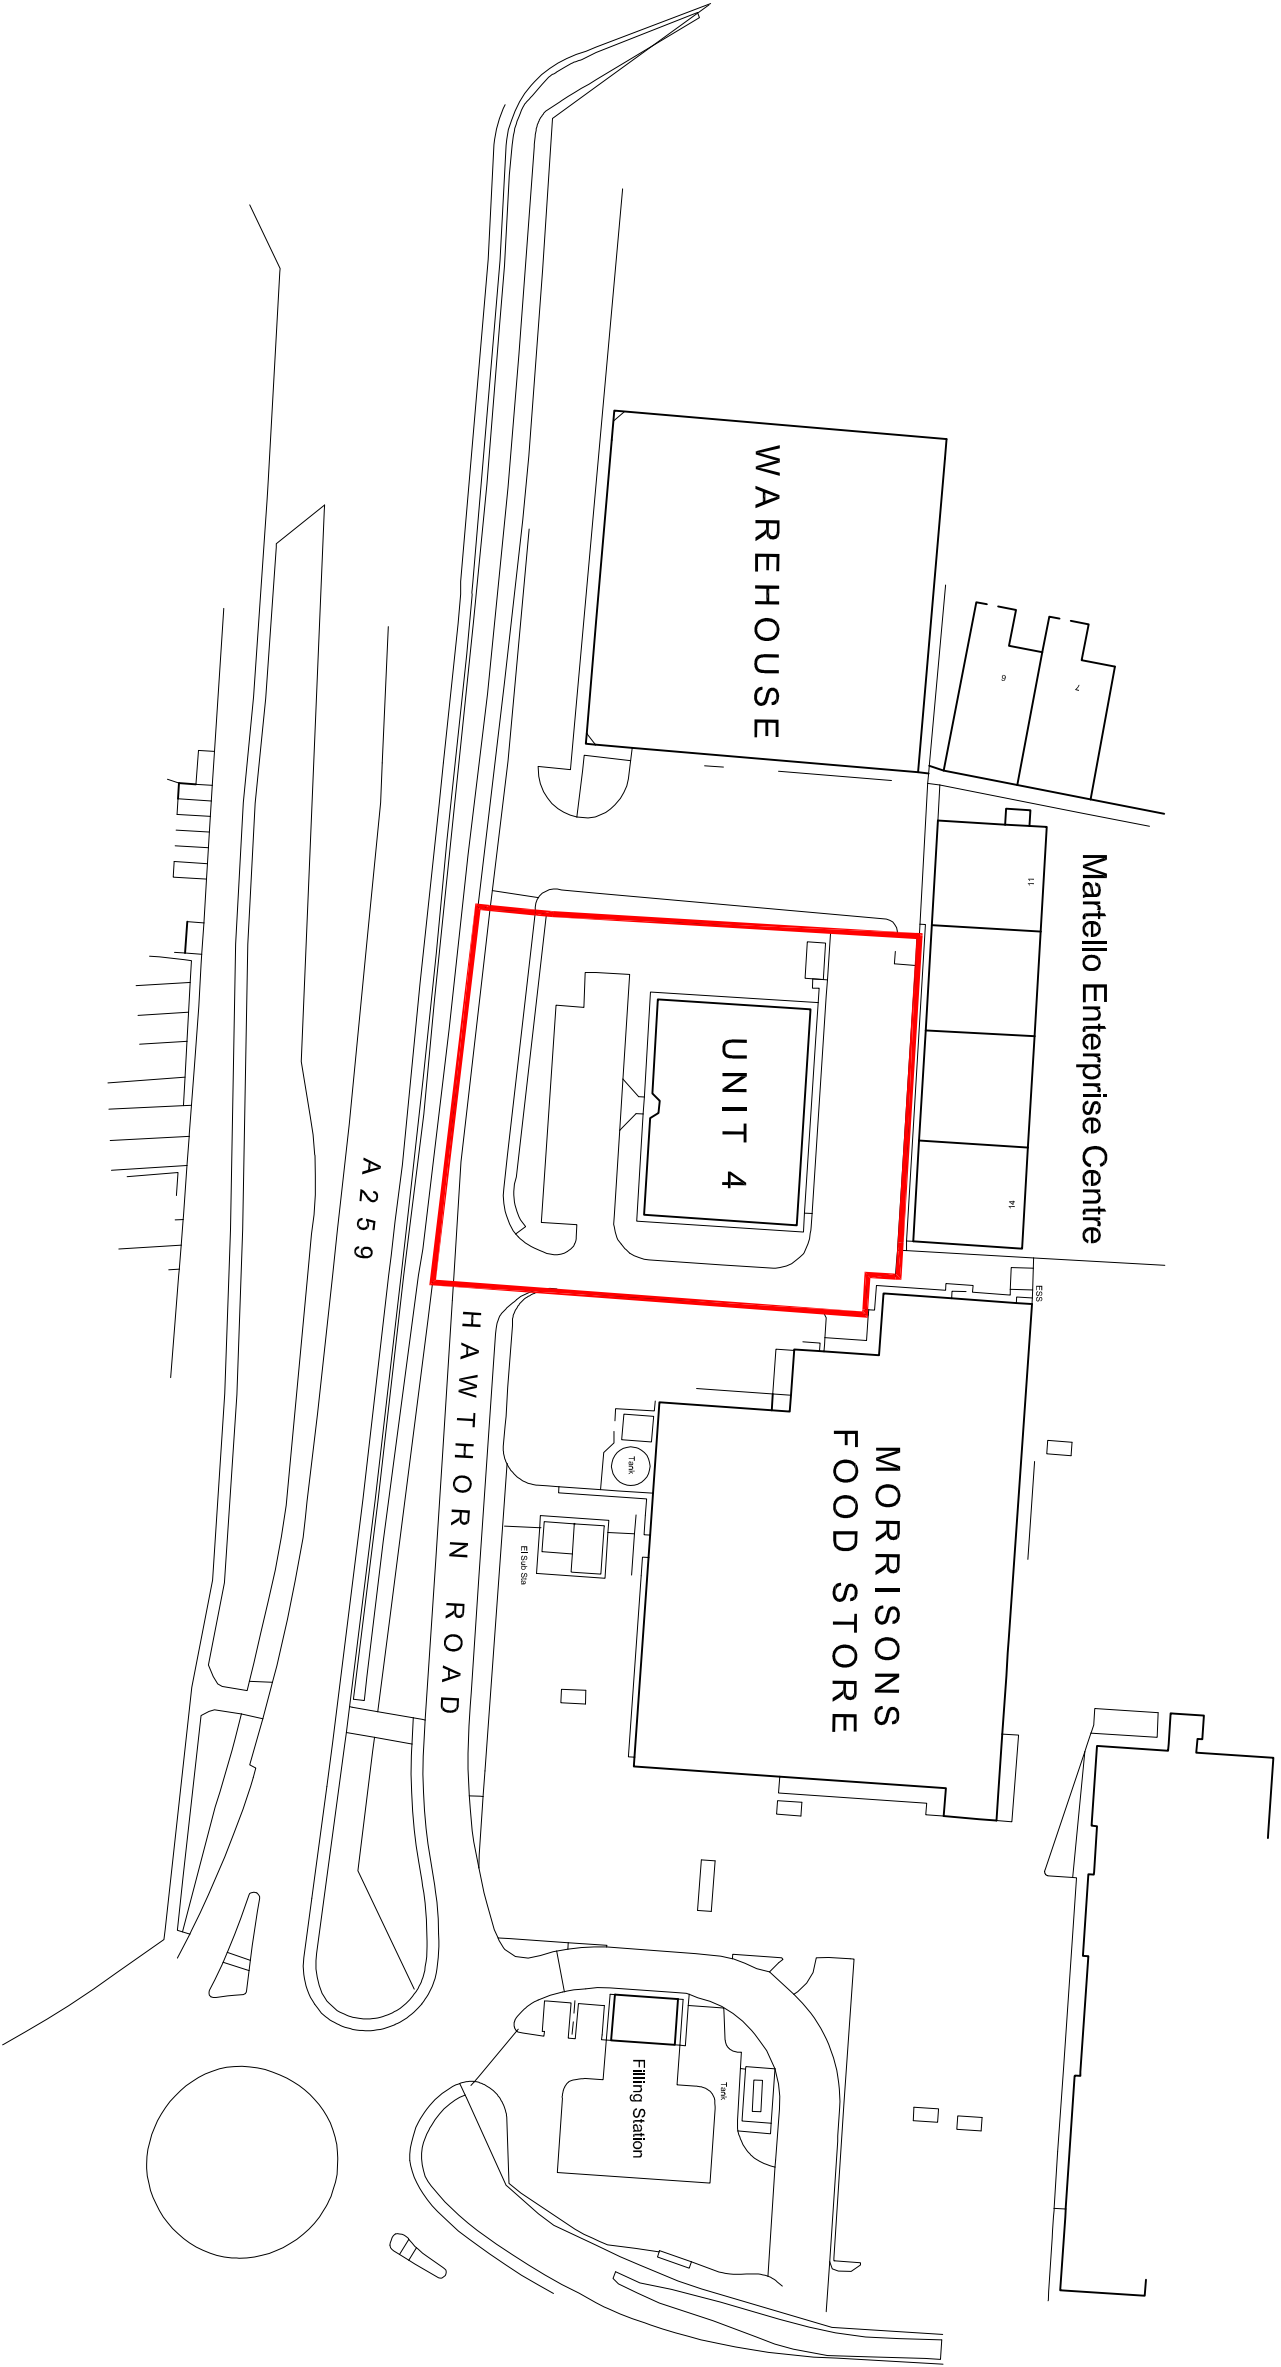

Studio Lack Architecture Studio Lack Ltd : 17 Beech Avenue : Chichester 01243 762 886 : nicholas.lack@live.com : PO19 3DR	Unit 4 Hawthorn Road, Littlehampton. For Store Properties	Location Plan 05/05/18 1/1250 @ A3	Dwg 1818-02
--	---	--	--------------------