


- Notes
1. Do not scale from this drawing except for Planning purposes.
 2. Boundaries based on digital OS plan.

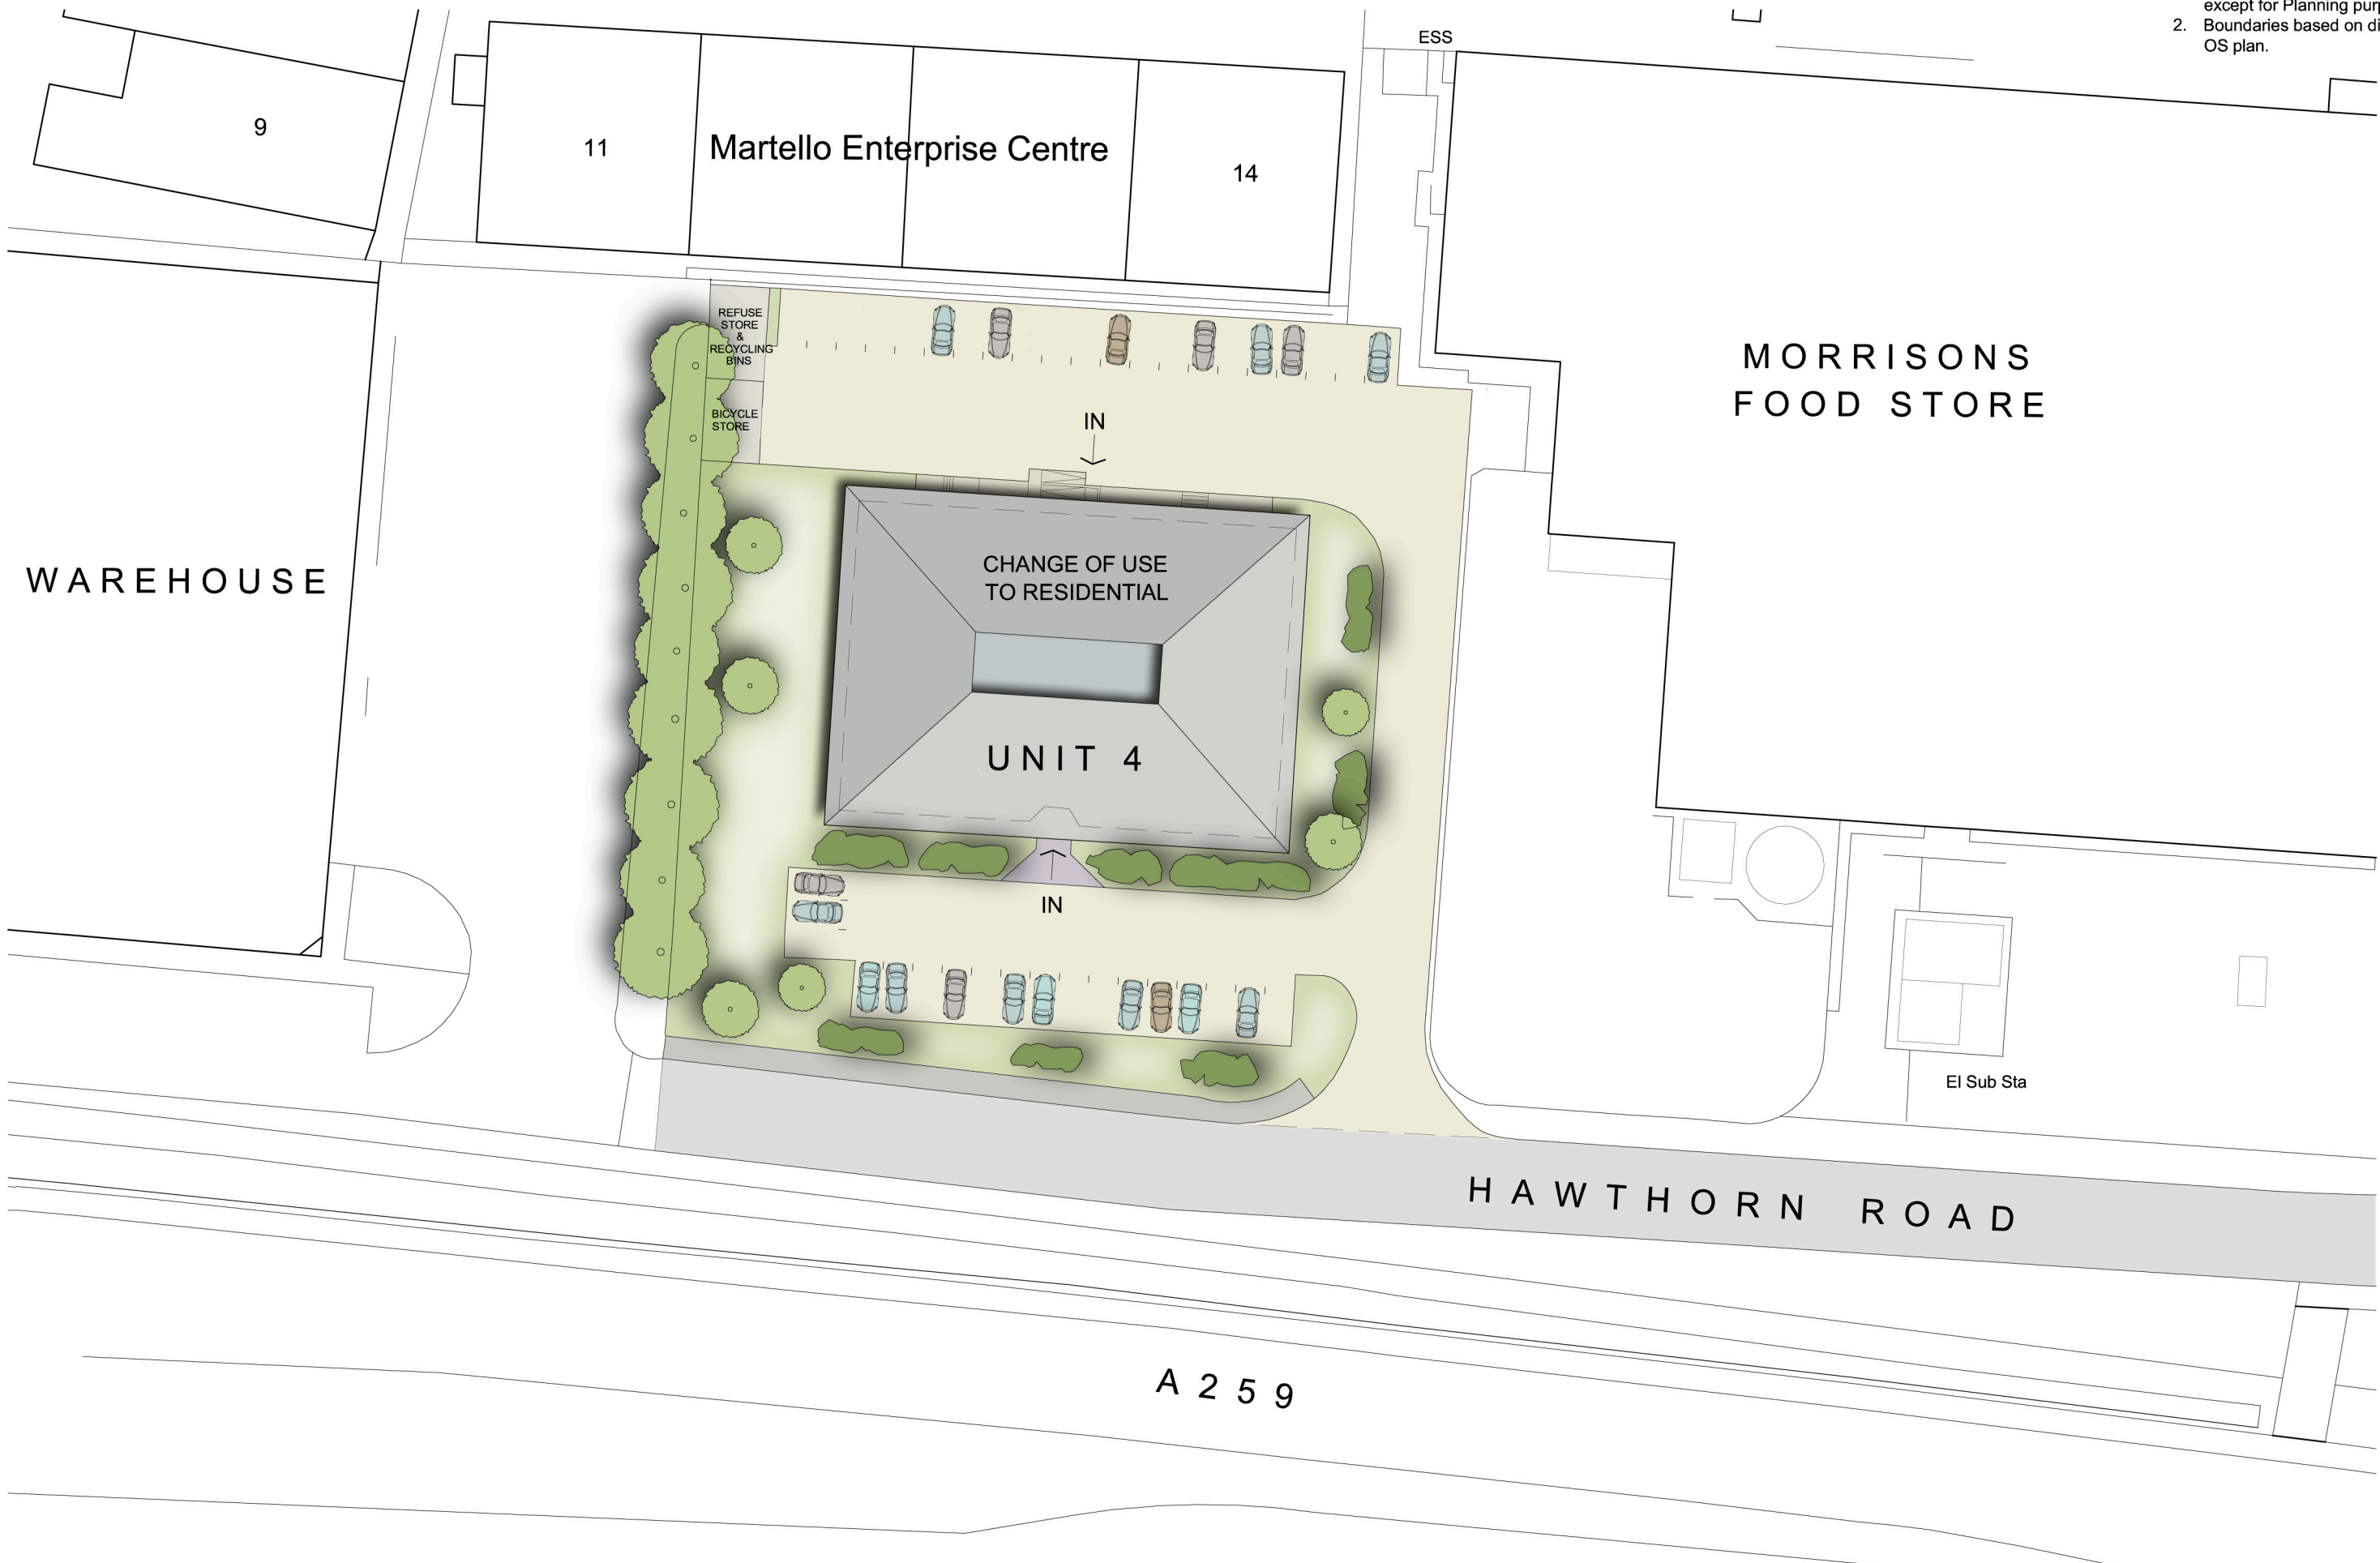

REV B 13/06/18 NOTE ADDED TO NORTH ELEVATION.

Studio Lack Architecture

Studio Lack Ltd : 17 Beech Avenue : Chichester
01243 782 686 : nicholas.lack@live.com : PO19 3DR

Unit 4 Hawthorn Road,
Littlehampton.

For Store Properties

Site Plan

05/05/18

1/500 @ A3

Dwg 1818-03B