



Notes

1. Do not scale from this drawing
except for Planning purposes.

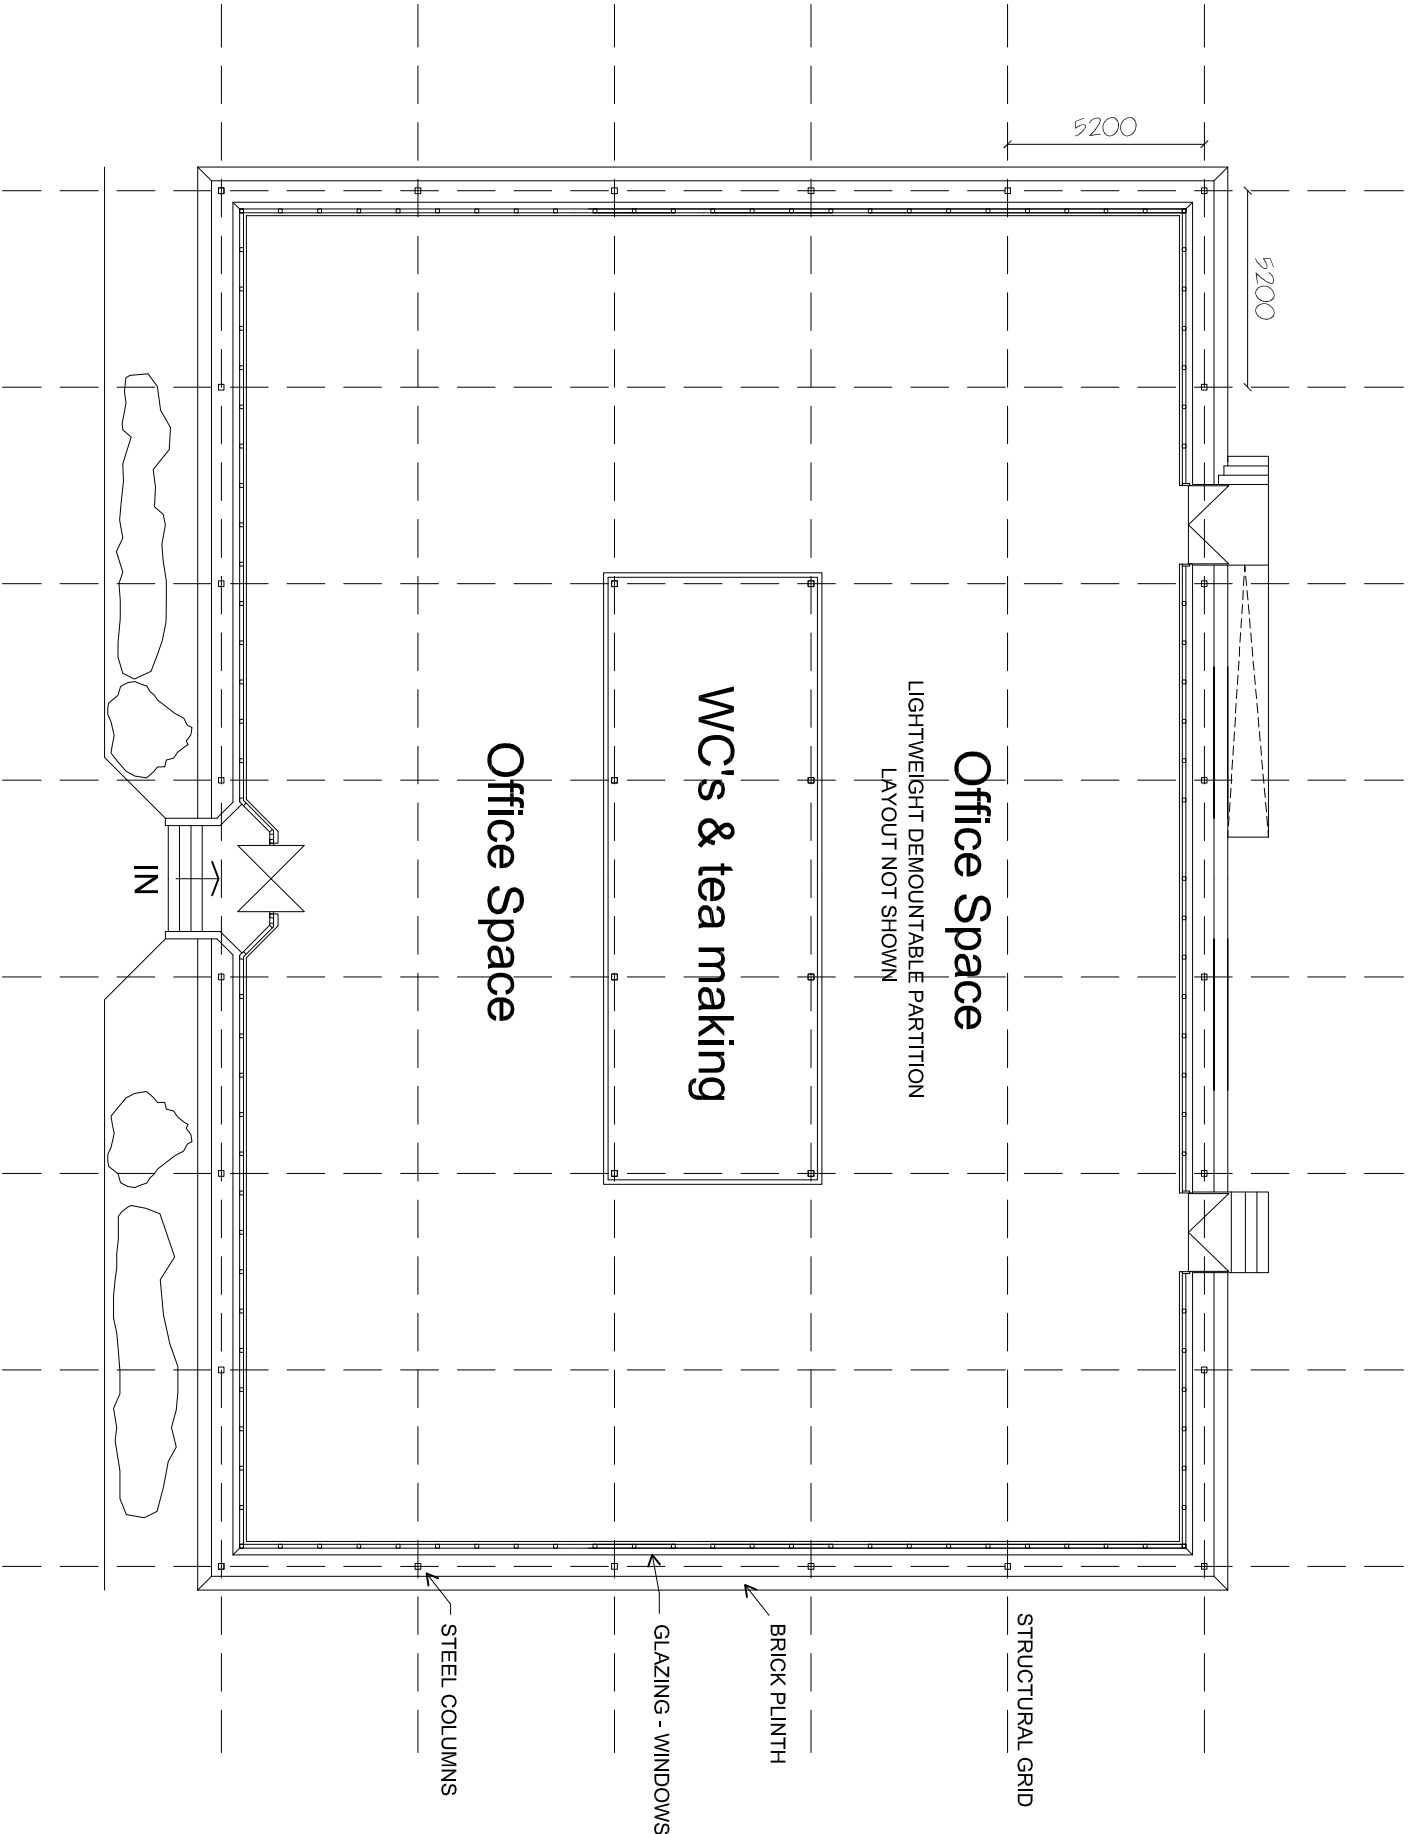

Existing Floor Plan

Approx 9,035 SQFT GIA

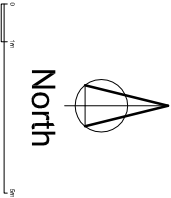

Studio Lack Architecture Studio Lack Ltd : 17 Beech Avenue : Chichester 01243 762 686 : studio@lack@live.com : PO19 3DR	Unit 4 Hawthorn Road, Littlehampton. For Store Properties	Existing Floor Plan 05/06/18 1/200 @ A3	Dwg 1818-04
---	---	---	---------------------------