



Notes 1. Do not scale from this drawing
except for Planning purposes.

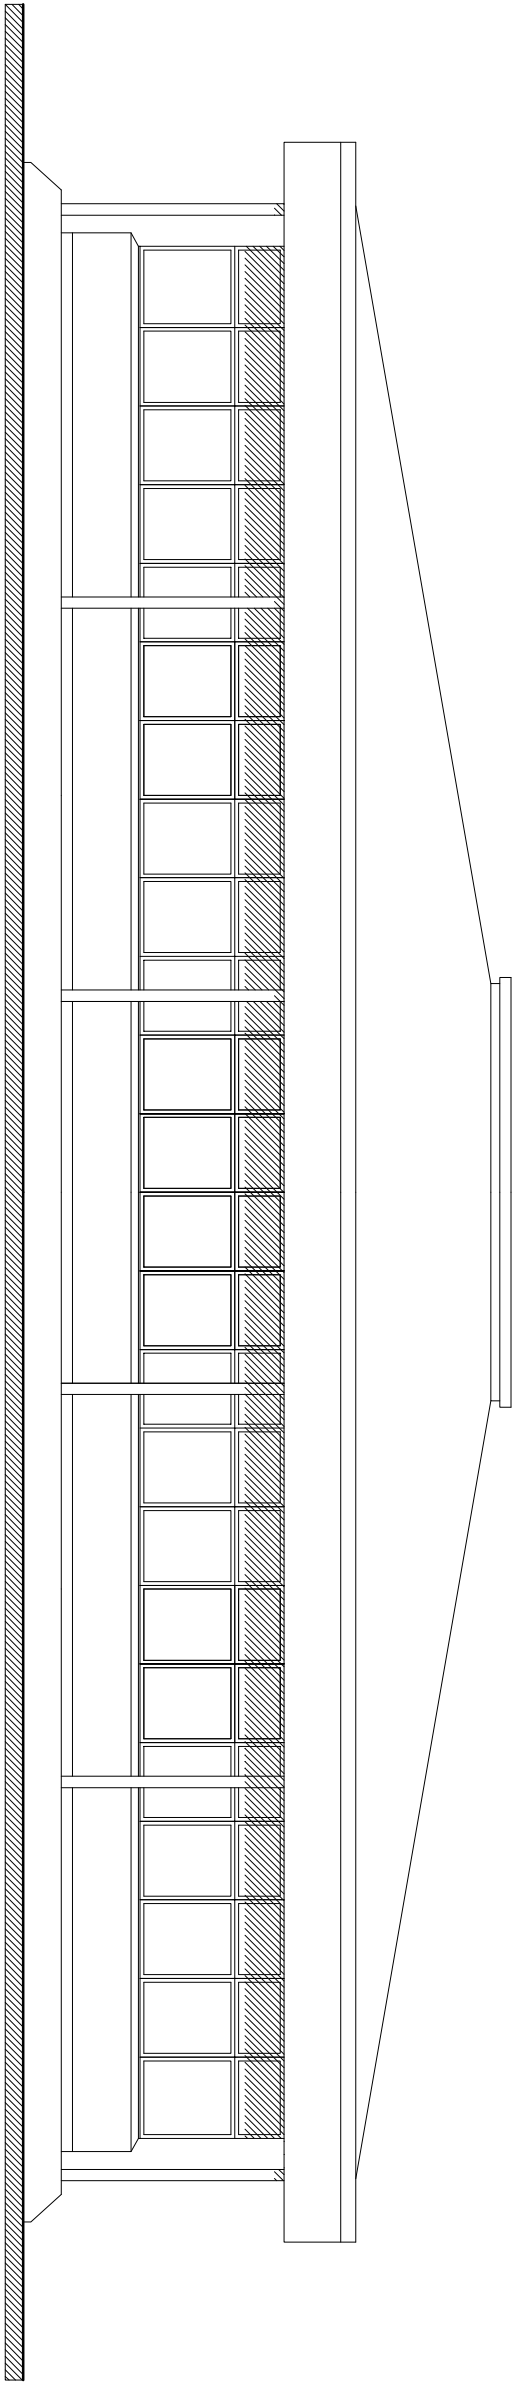

East Elevation

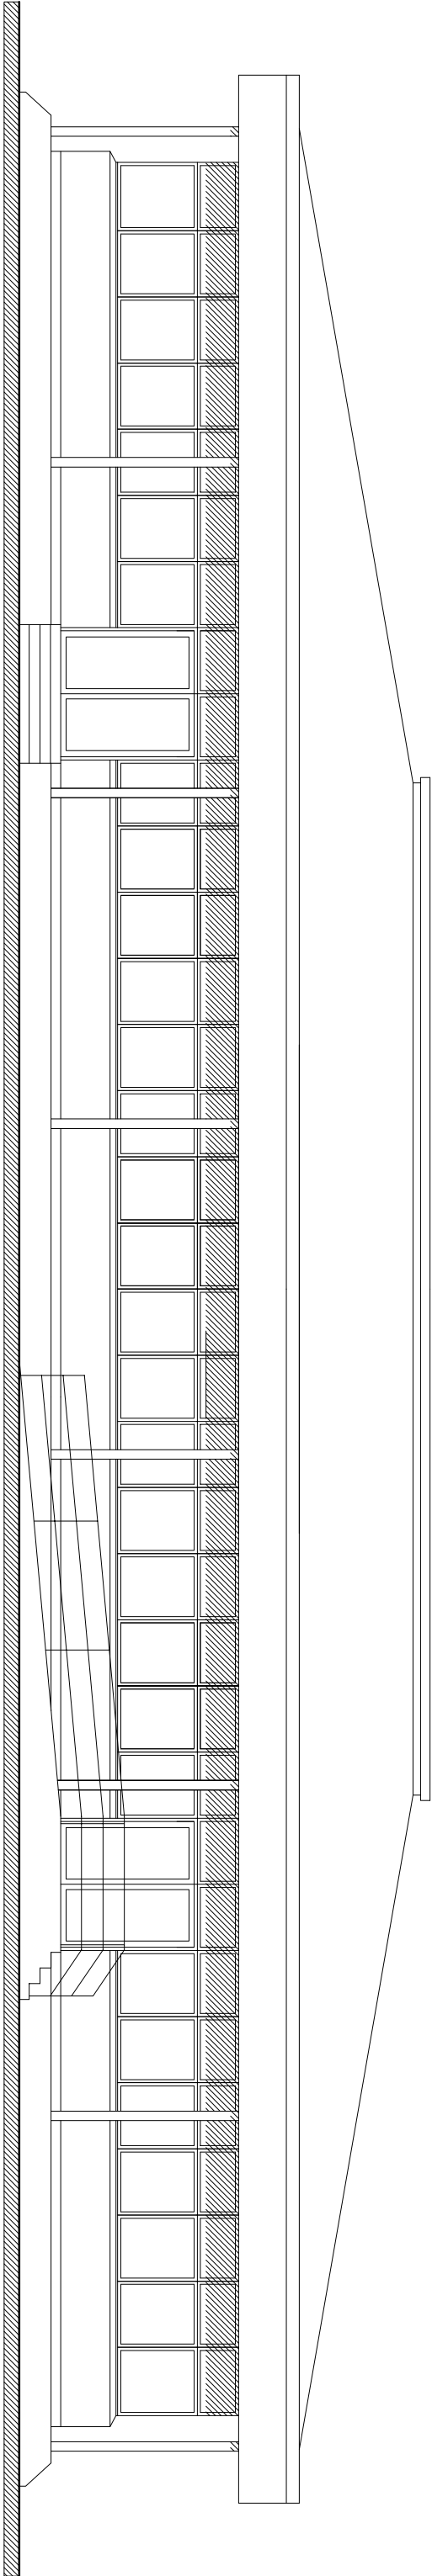

North Elevation

Studio Lack Architecture Studio Lack Ltd : 17 Beech Avenue : Chichester 01243 782 886 : nicholas.lack@live.com : PO19 3DR	Unit 4 Hawthorn Road, Littlehampton. For Store Properties	Existing Elevations. 06/06/18 1/100 @ A3	Dwg 1818-06
--	---	---	--------------------