


- Notes
1.

Do not scale from this drawing except for Planning purposes.
2.

The Illustrative layout is subject to Building Regulation approval and specialist Fire Escape advice.

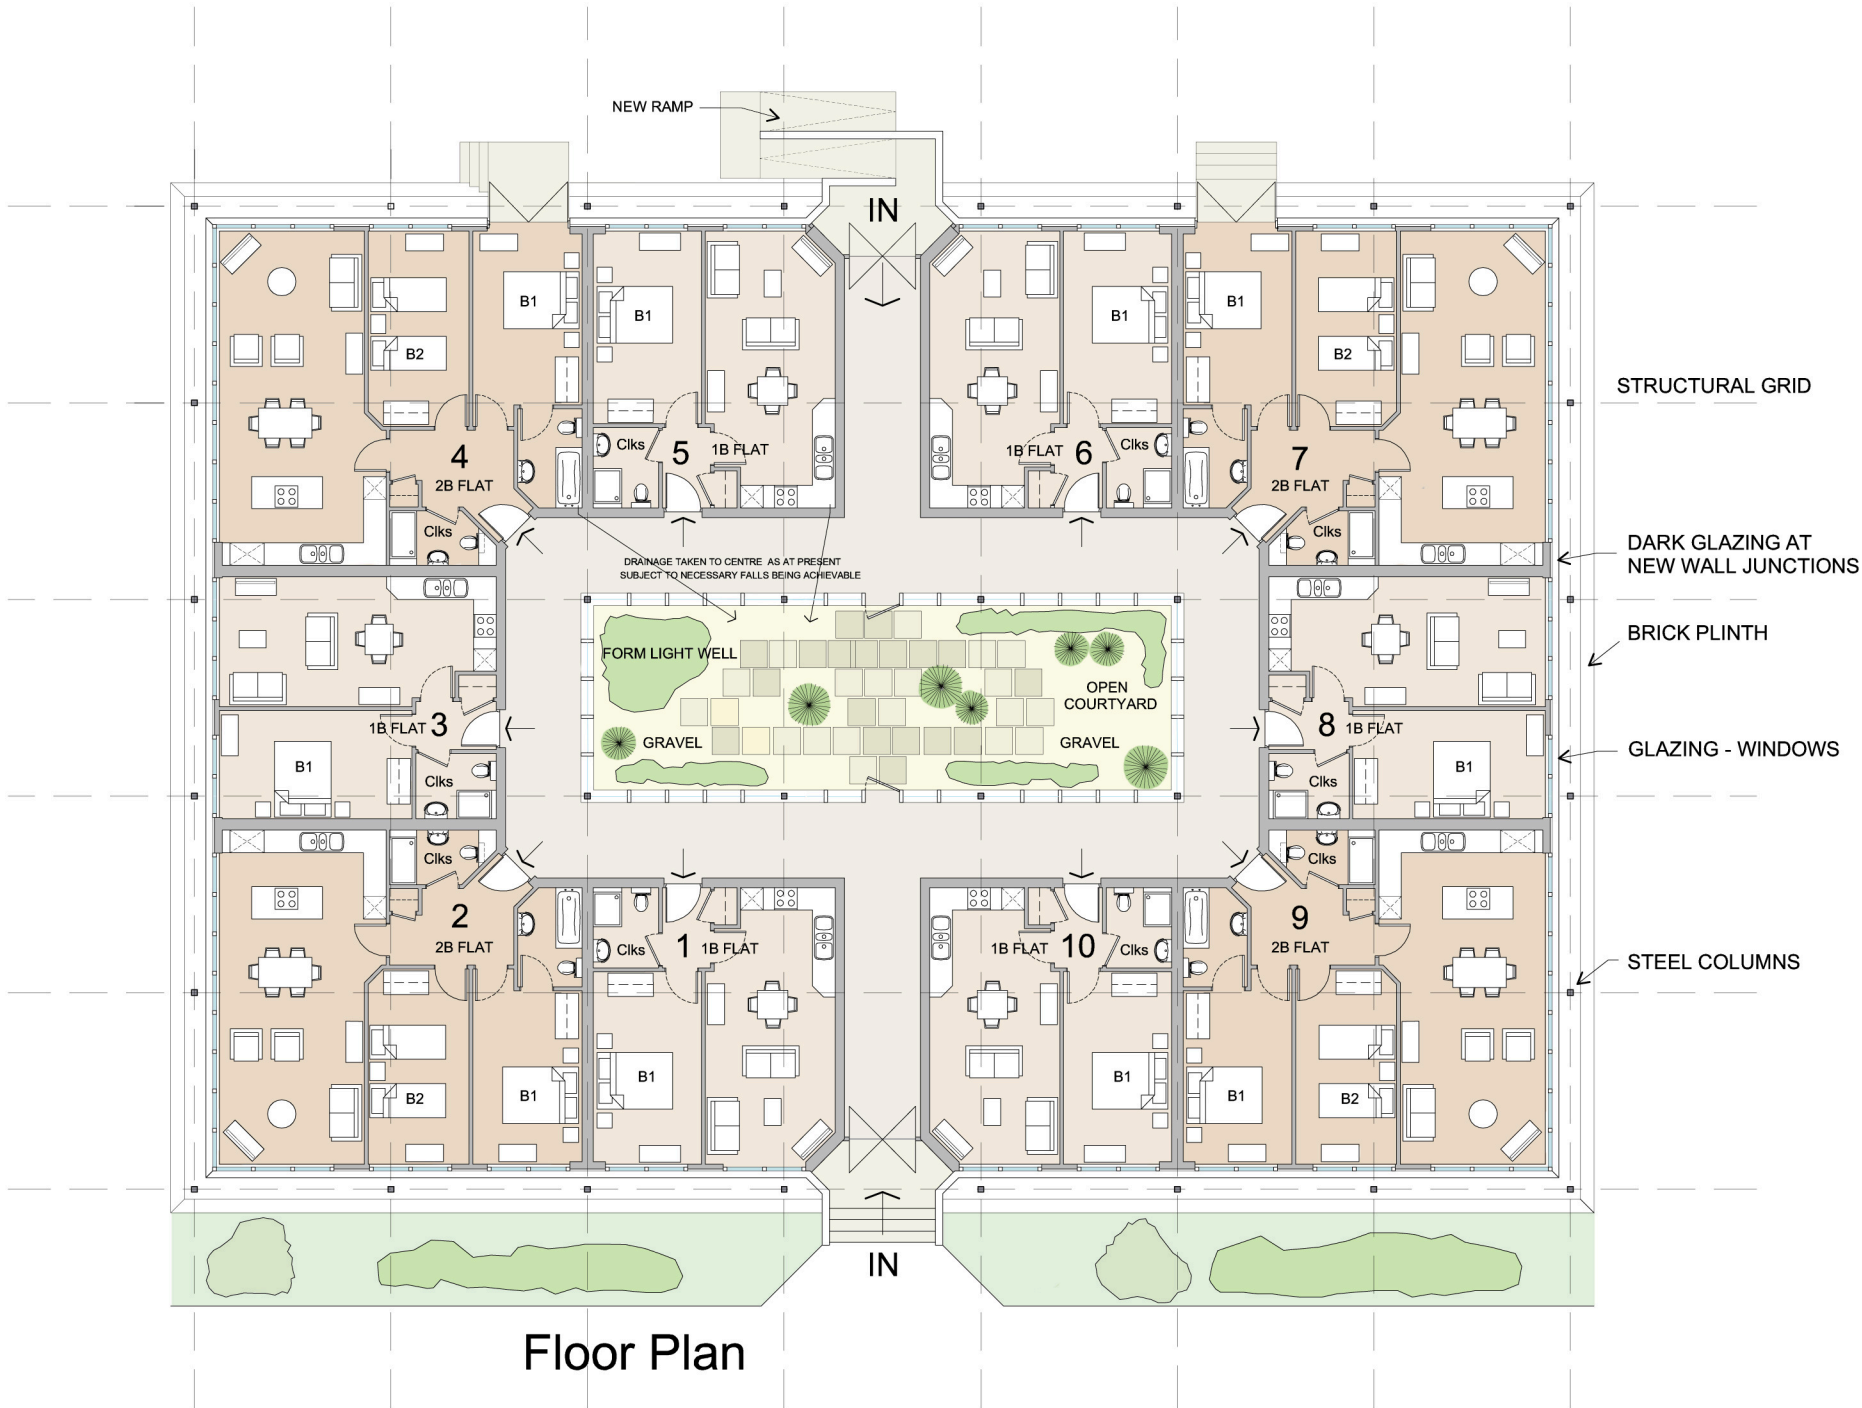

SCHEDULE OF AREAS

ILLUSTRATIVE LAYOUT SUBJECT TO BUILDING CONTROL APPROVAL.

| APARTMENT | GIA      |            |
|-----------|----------|------------|
| 1         | 500 SQFT | 1 BED FLAT |
| 2         | 875 SQFT | 2 BED FLAT |
| 3         | 500 SQFT | 1 BED FLAT |
| 4         | 875 SQFT | 2 BED FLAT |
| 5         | 500 SQFT | 1 BED FLAT |
| 6         | 500 SQFT | 1 BED FLAT |
| 7         | 875 SQFT | 2 BED FLAT |
| 8         | 500 SQFT | 1 BED FLAT |
| 9         | 875 SQFT | 2 BED FLAT |
| 10        | 500 SQFT | 1 BED FLAT |

TOTAL 6,500 SQFT GIA

REV A 12/06/18 APARTMENTS 1, 5, 6 & 20 LAYOUT HANDED.

Studio Lack Architecture

Studio Lack Ltd : 17 Beech Avenue : Chichester  
01243 782 686 : nicholas.lack@live.com : PO19 3DR

Unit 4 Hawthorn Road,  
Littlehampton.

For Store Properties

Illustrative Floor Plan

05/06/18

1/200 @ A3

Dwg 1818-07A