



Notes 1. Do not scale from this drawing
except for Planning purposes.

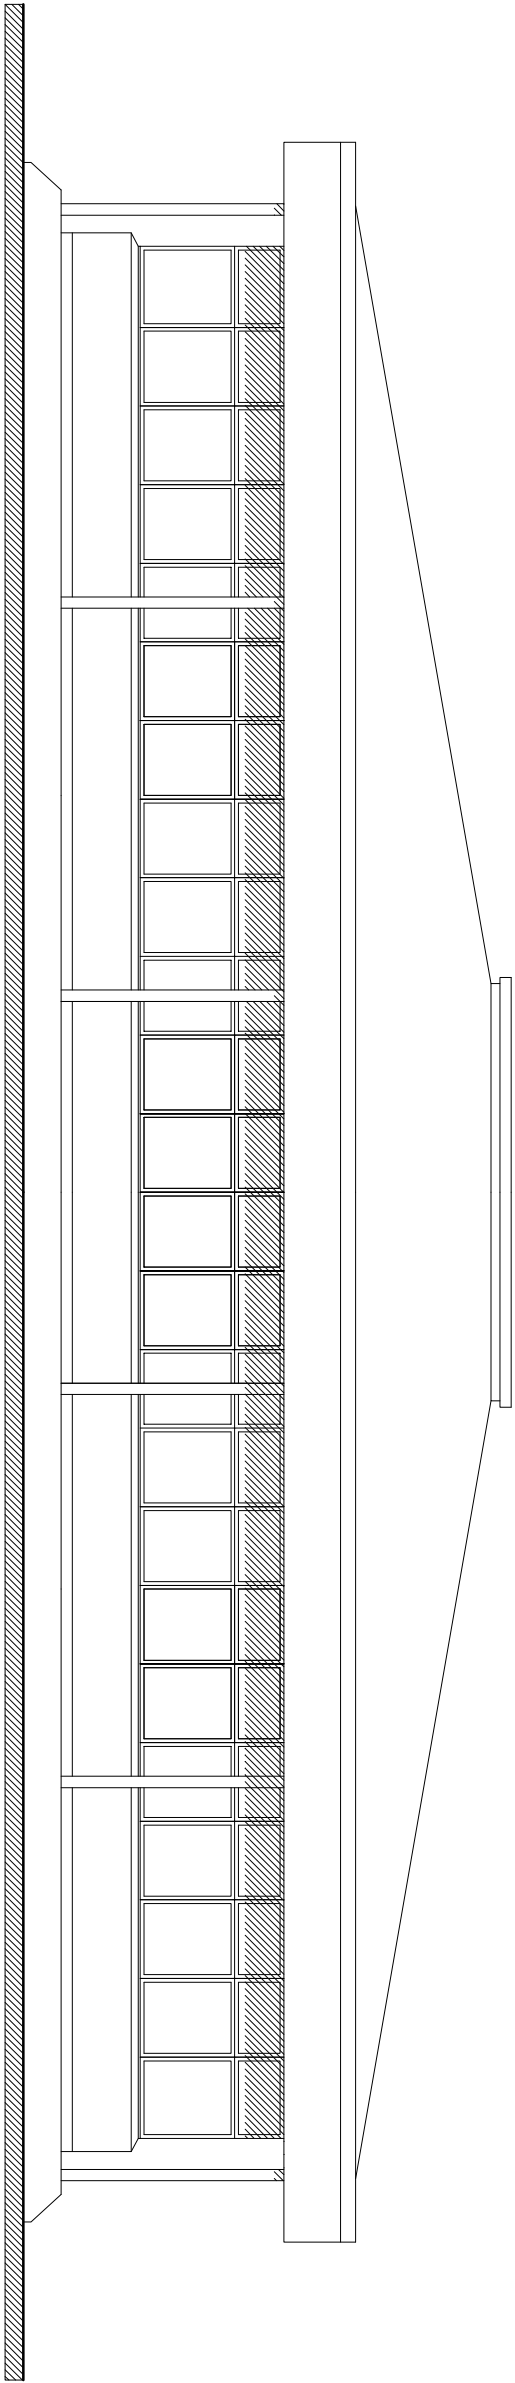

West Elevation

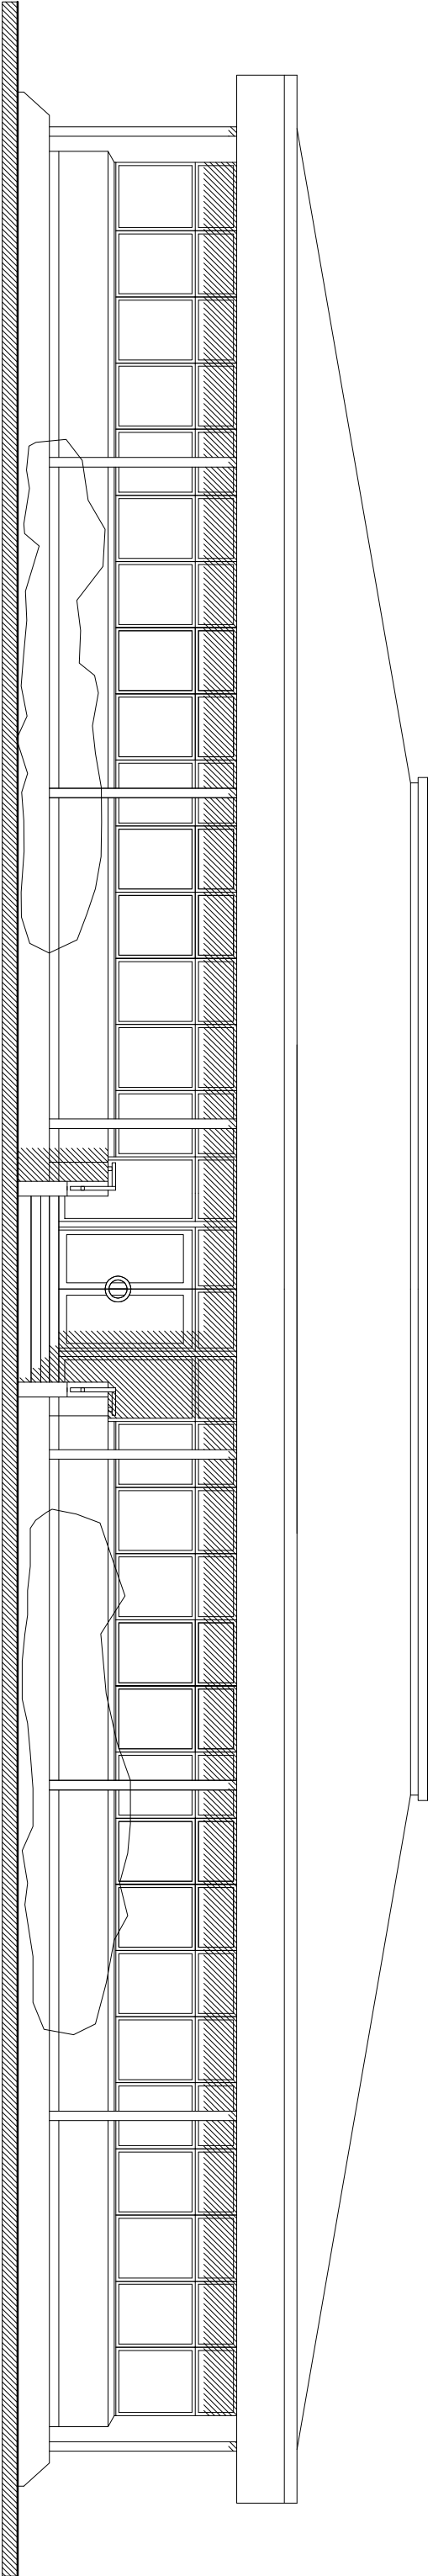

South Elevation

Studio Lack Architecture Studio Lack Ltd : 17 Beech Avenue : Chichester 01243 782 886 : nicholas.lack@slae.com : PO19 3DR	Unit 4 Hawthorn Road, Littlehampton. For Store Properties	Proposed Elevations. 07/06/18 1/100 @ A3	Dwg 1818-08
--	---	---	--------------------