



**Notes**    1. Do not scale from this drawing  
except for Planning purposes.

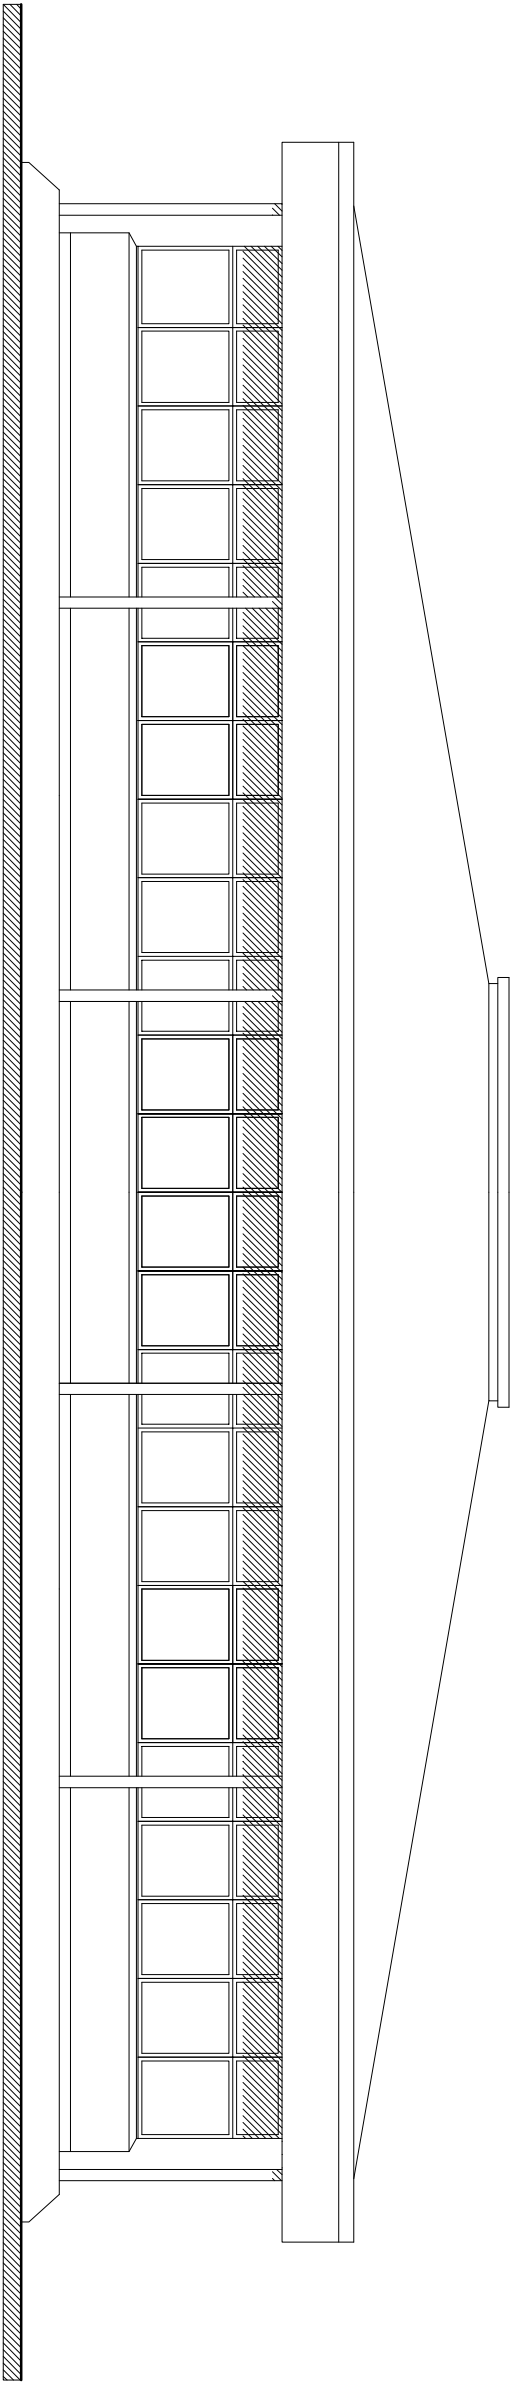

East Elevation

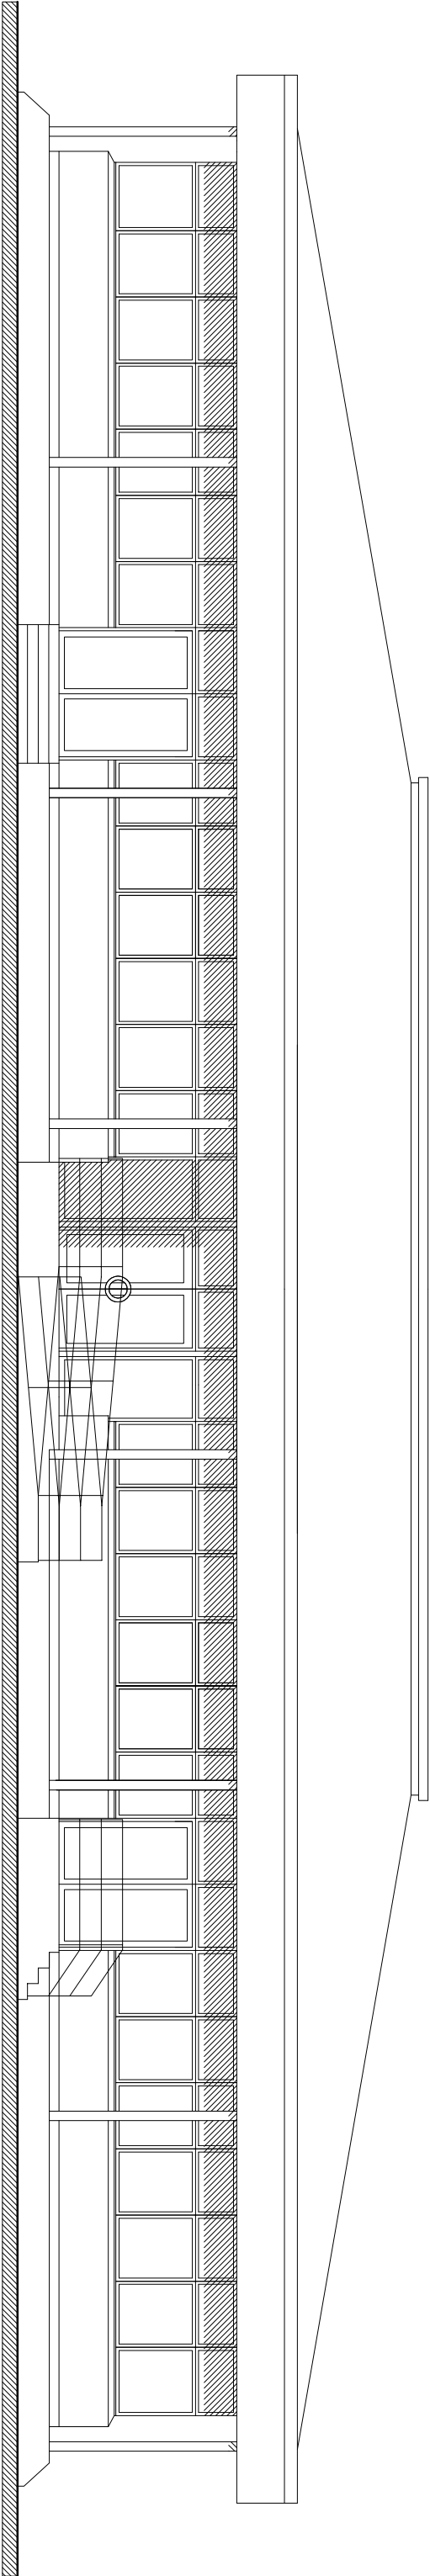

North Elevation

|   |                                                                         |                                                         |                    |
|---|-------------------------------------------------------------------------|---------------------------------------------------------|--------------------|
| <b>Studio Lack Architecture</b><br>Studio Lack Ltd : 17 Beech Avenue : Chichester<br>01243 782 886 : <a href="mailto:nicholas.lack@live.com">nicholas.lack@live.com</a> : PO19 3DR | <b>Unit 4 Hawthorn Road,<br/>Littlehampton.</b><br>For Store Properties | <b>Proposed Elevations.</b><br>07/06/18      1/100 @ A3 | <b>Dwg 1818-09</b> |
|---|-------------------------------------------------------------------------|---------------------------------------------------------|--------------------|