

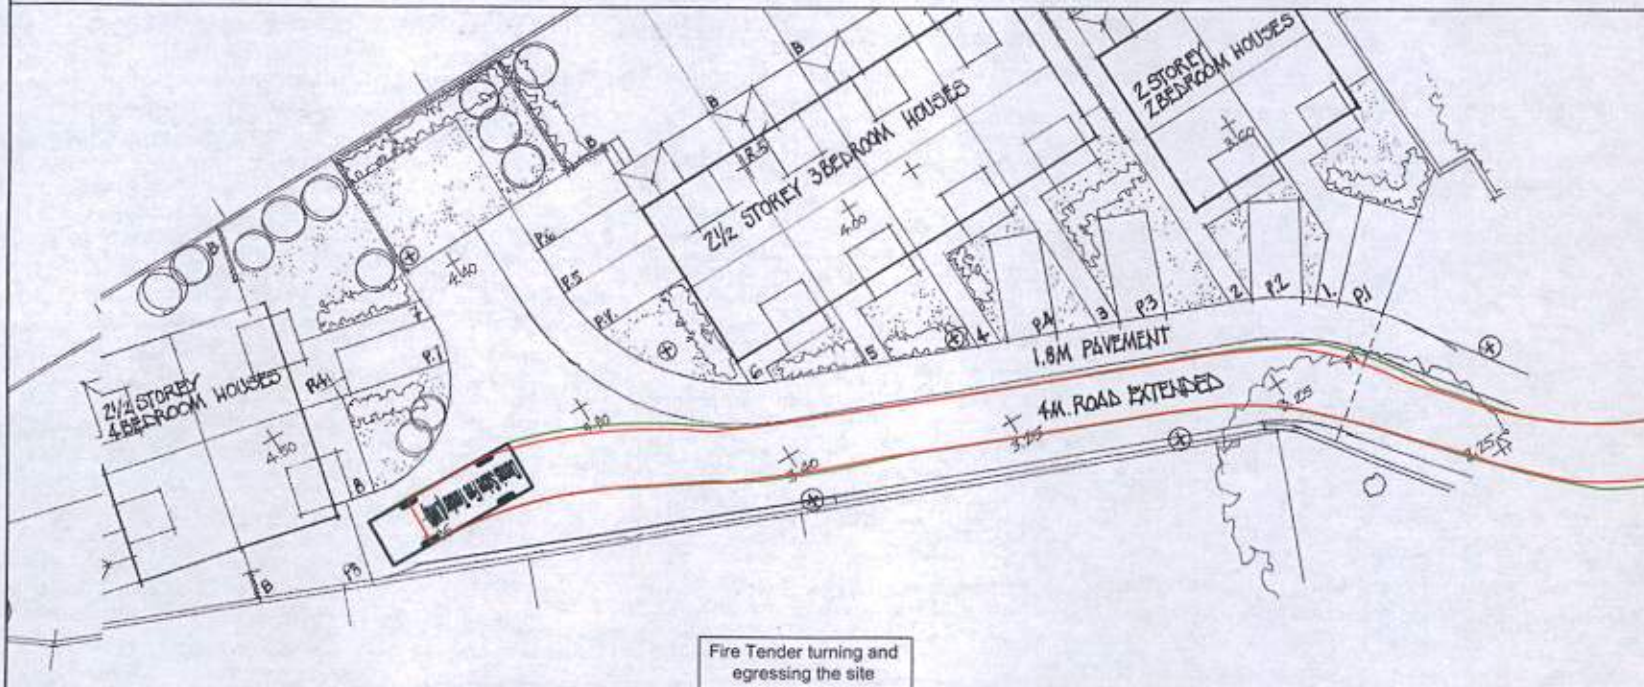


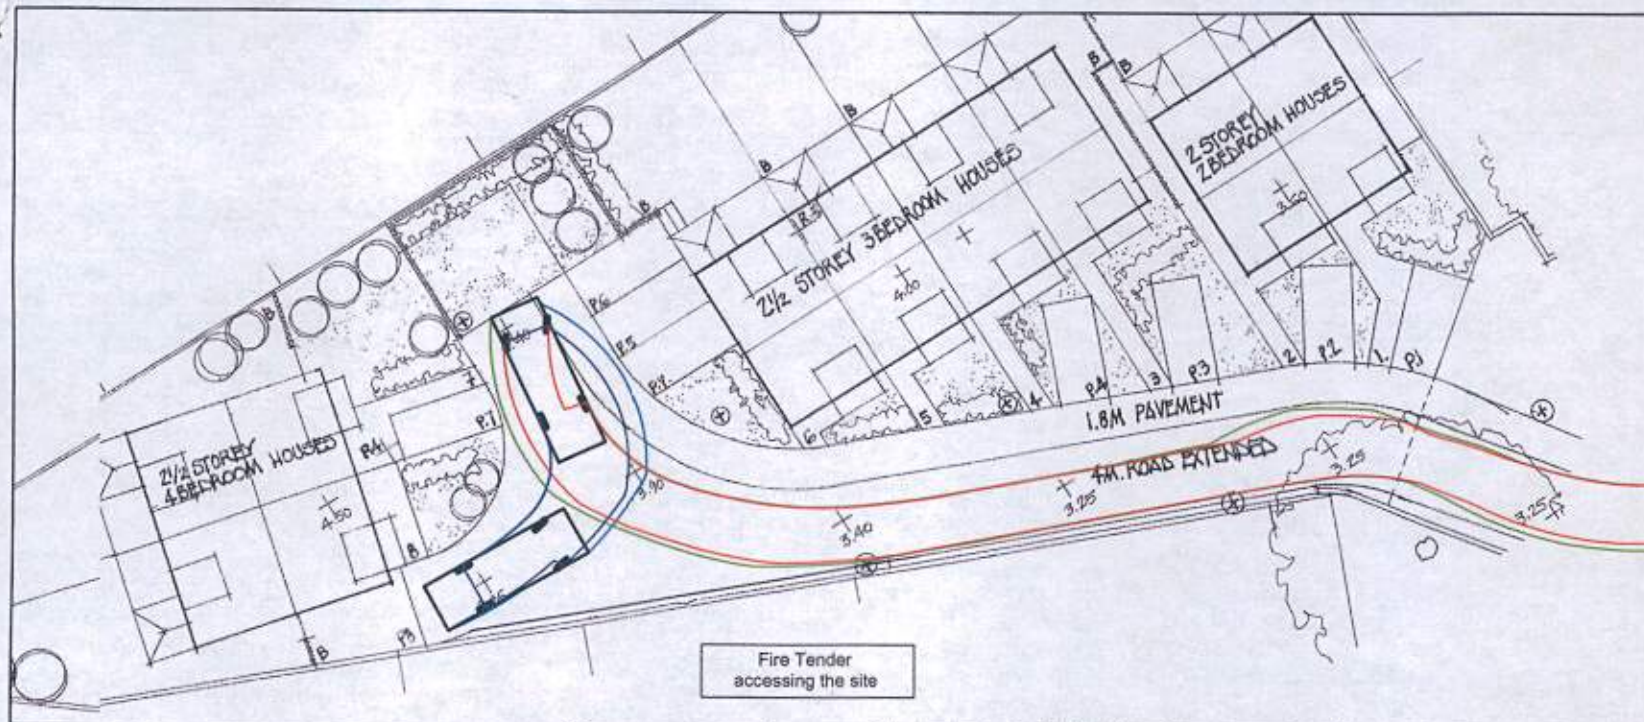

Notes

- The swept path illustrated is generated by the vehicle dimensioned below.

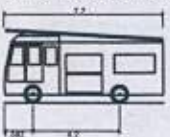

Dennis Sabre Fire Tender (LWB)

Overall Length 7.700m

Overall Width 2.430m

Overall Body Height 3.512m

Min Body Ground Clearance 0.397m

Track Width 2.380m

Lock to Lock Time 5.00s

Kerb to Kerb Turning Radius 7.400m

B	Minor amendments	2	15
A	Minor amendments	3	15
AMENDMENT		DATE	BY



Clover House
Western Lane
Odham
Hampshire, RG29 5TU

Tel: 01256 703355
Fax: 01256 704934
Email: info@bellamyroberts.co.uk

CLIENT	Graham Nicolls Limited		
PROJECT	The Old Dairy, Little Hampton		
TITLE	Fire Tender accessing the site, turning and egressing		
DRAWN BY	GPW	CHECKED BY	GPW
DATE	16/12/13	DATE	4429/201
SCALE	1:250 @ A3	SCALE	4429/201
		SCALE	B