
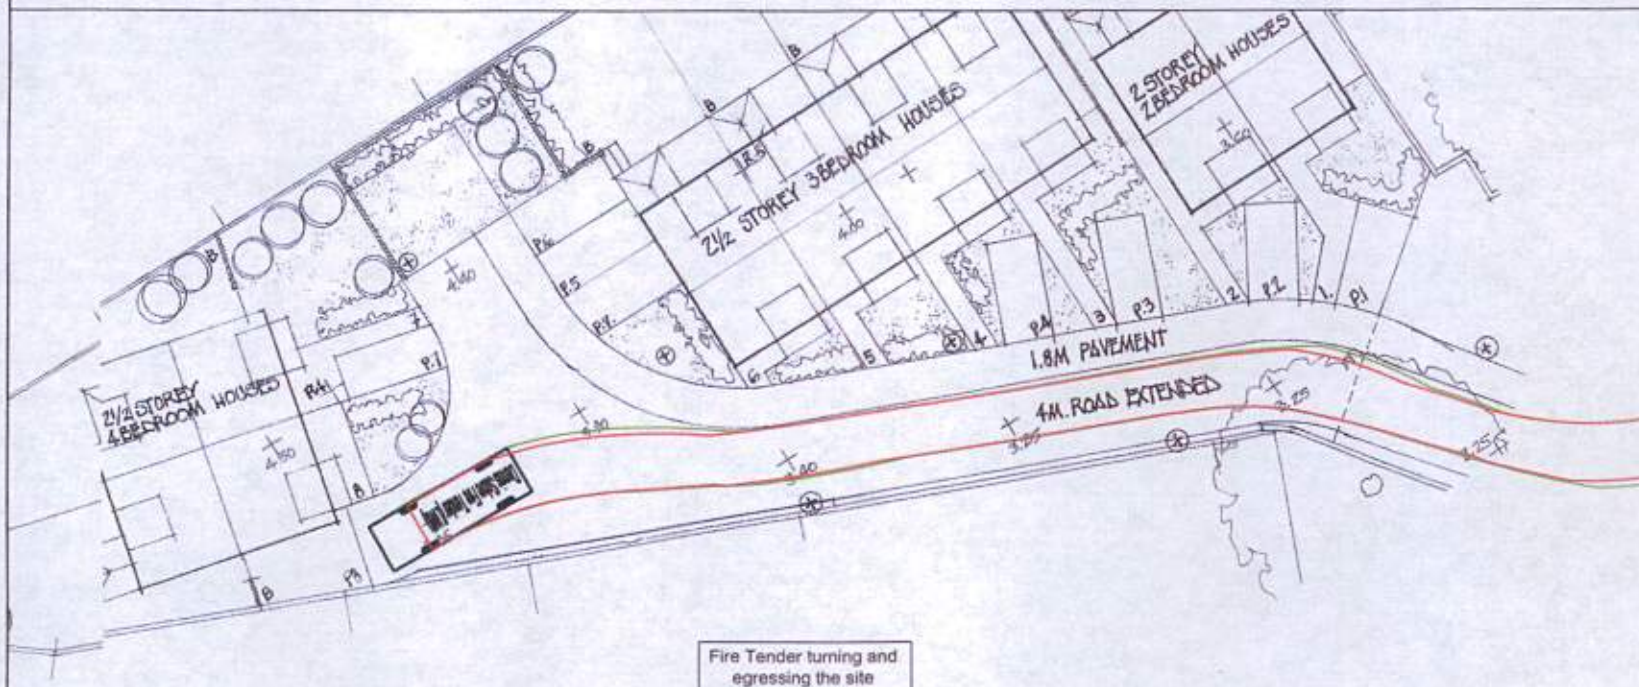


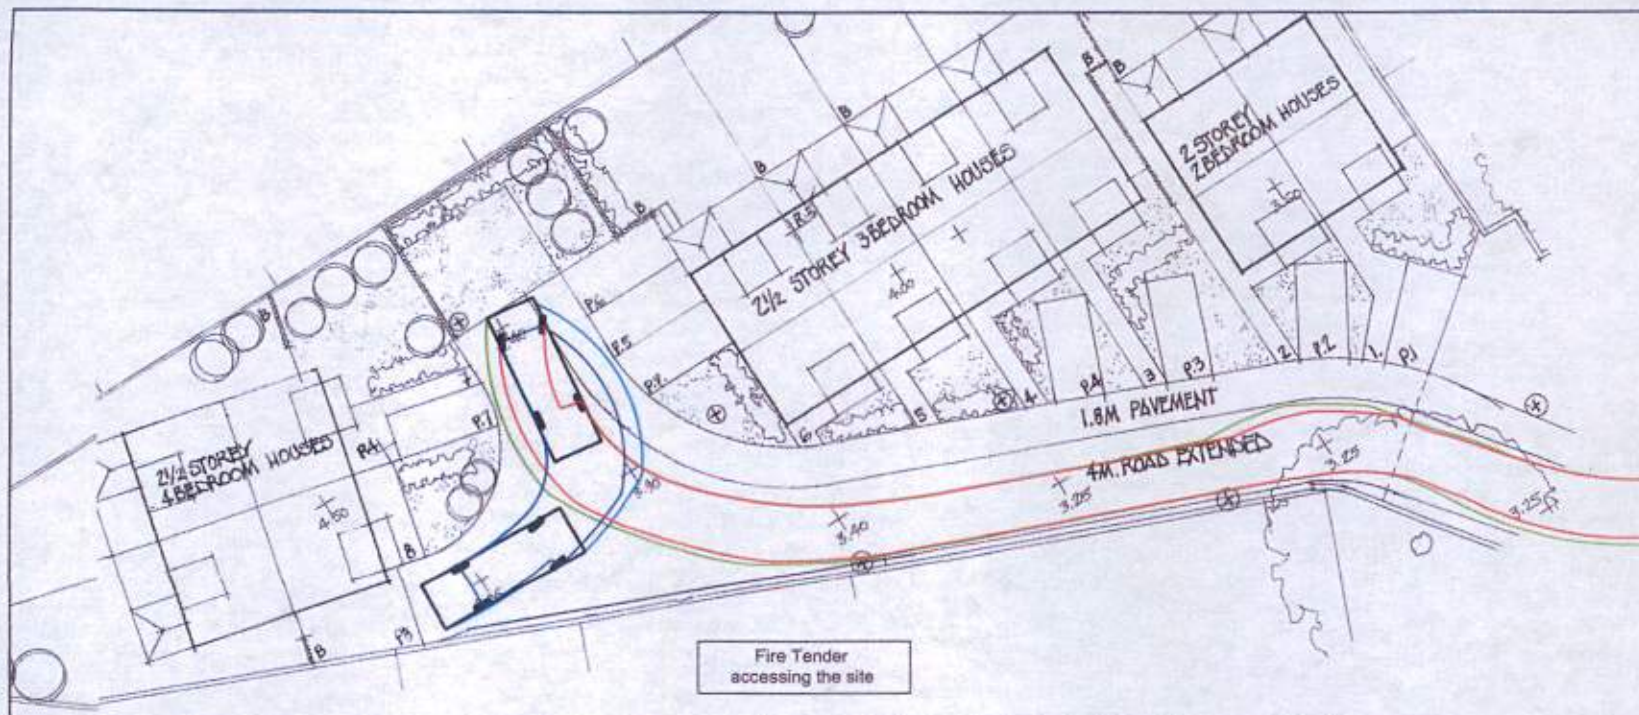

Notes

1. The swept path illustrated is generated by the vehicle dimensioned below.

Dennis Sabre Fire Tender (LWB)

Overall Length	7.200m
Overall Width	2.430m
Overall Body Height	3.512m
Min Body Ground Clearance	0.397m
Track Width	2.280m
Lock to Lock Time	5.03s
Kerb to Kerb Turning Radius	7.400m

B	Minor amendments	1.0	1.0	1.0
A	Minor amendments	1.0	1.0	1.0
Version	Amendment	1.0	1.0	1.0

bellamy roberts

Clover House
Western Lane
Osham
Hampshire, RG29 1TU

Tel: 01256 703355
Fax: 01256 704934
Email: info@bellamyroberts.co.uk

Graham Nicolis Limited		
The Old Dairy, Little Hampton		
Fire Tender accessing the site, turning and egressing		
Drawn by	GPW	ITR
Date	16/12/13	4429/201
Scale	1:250 @ A3	B