


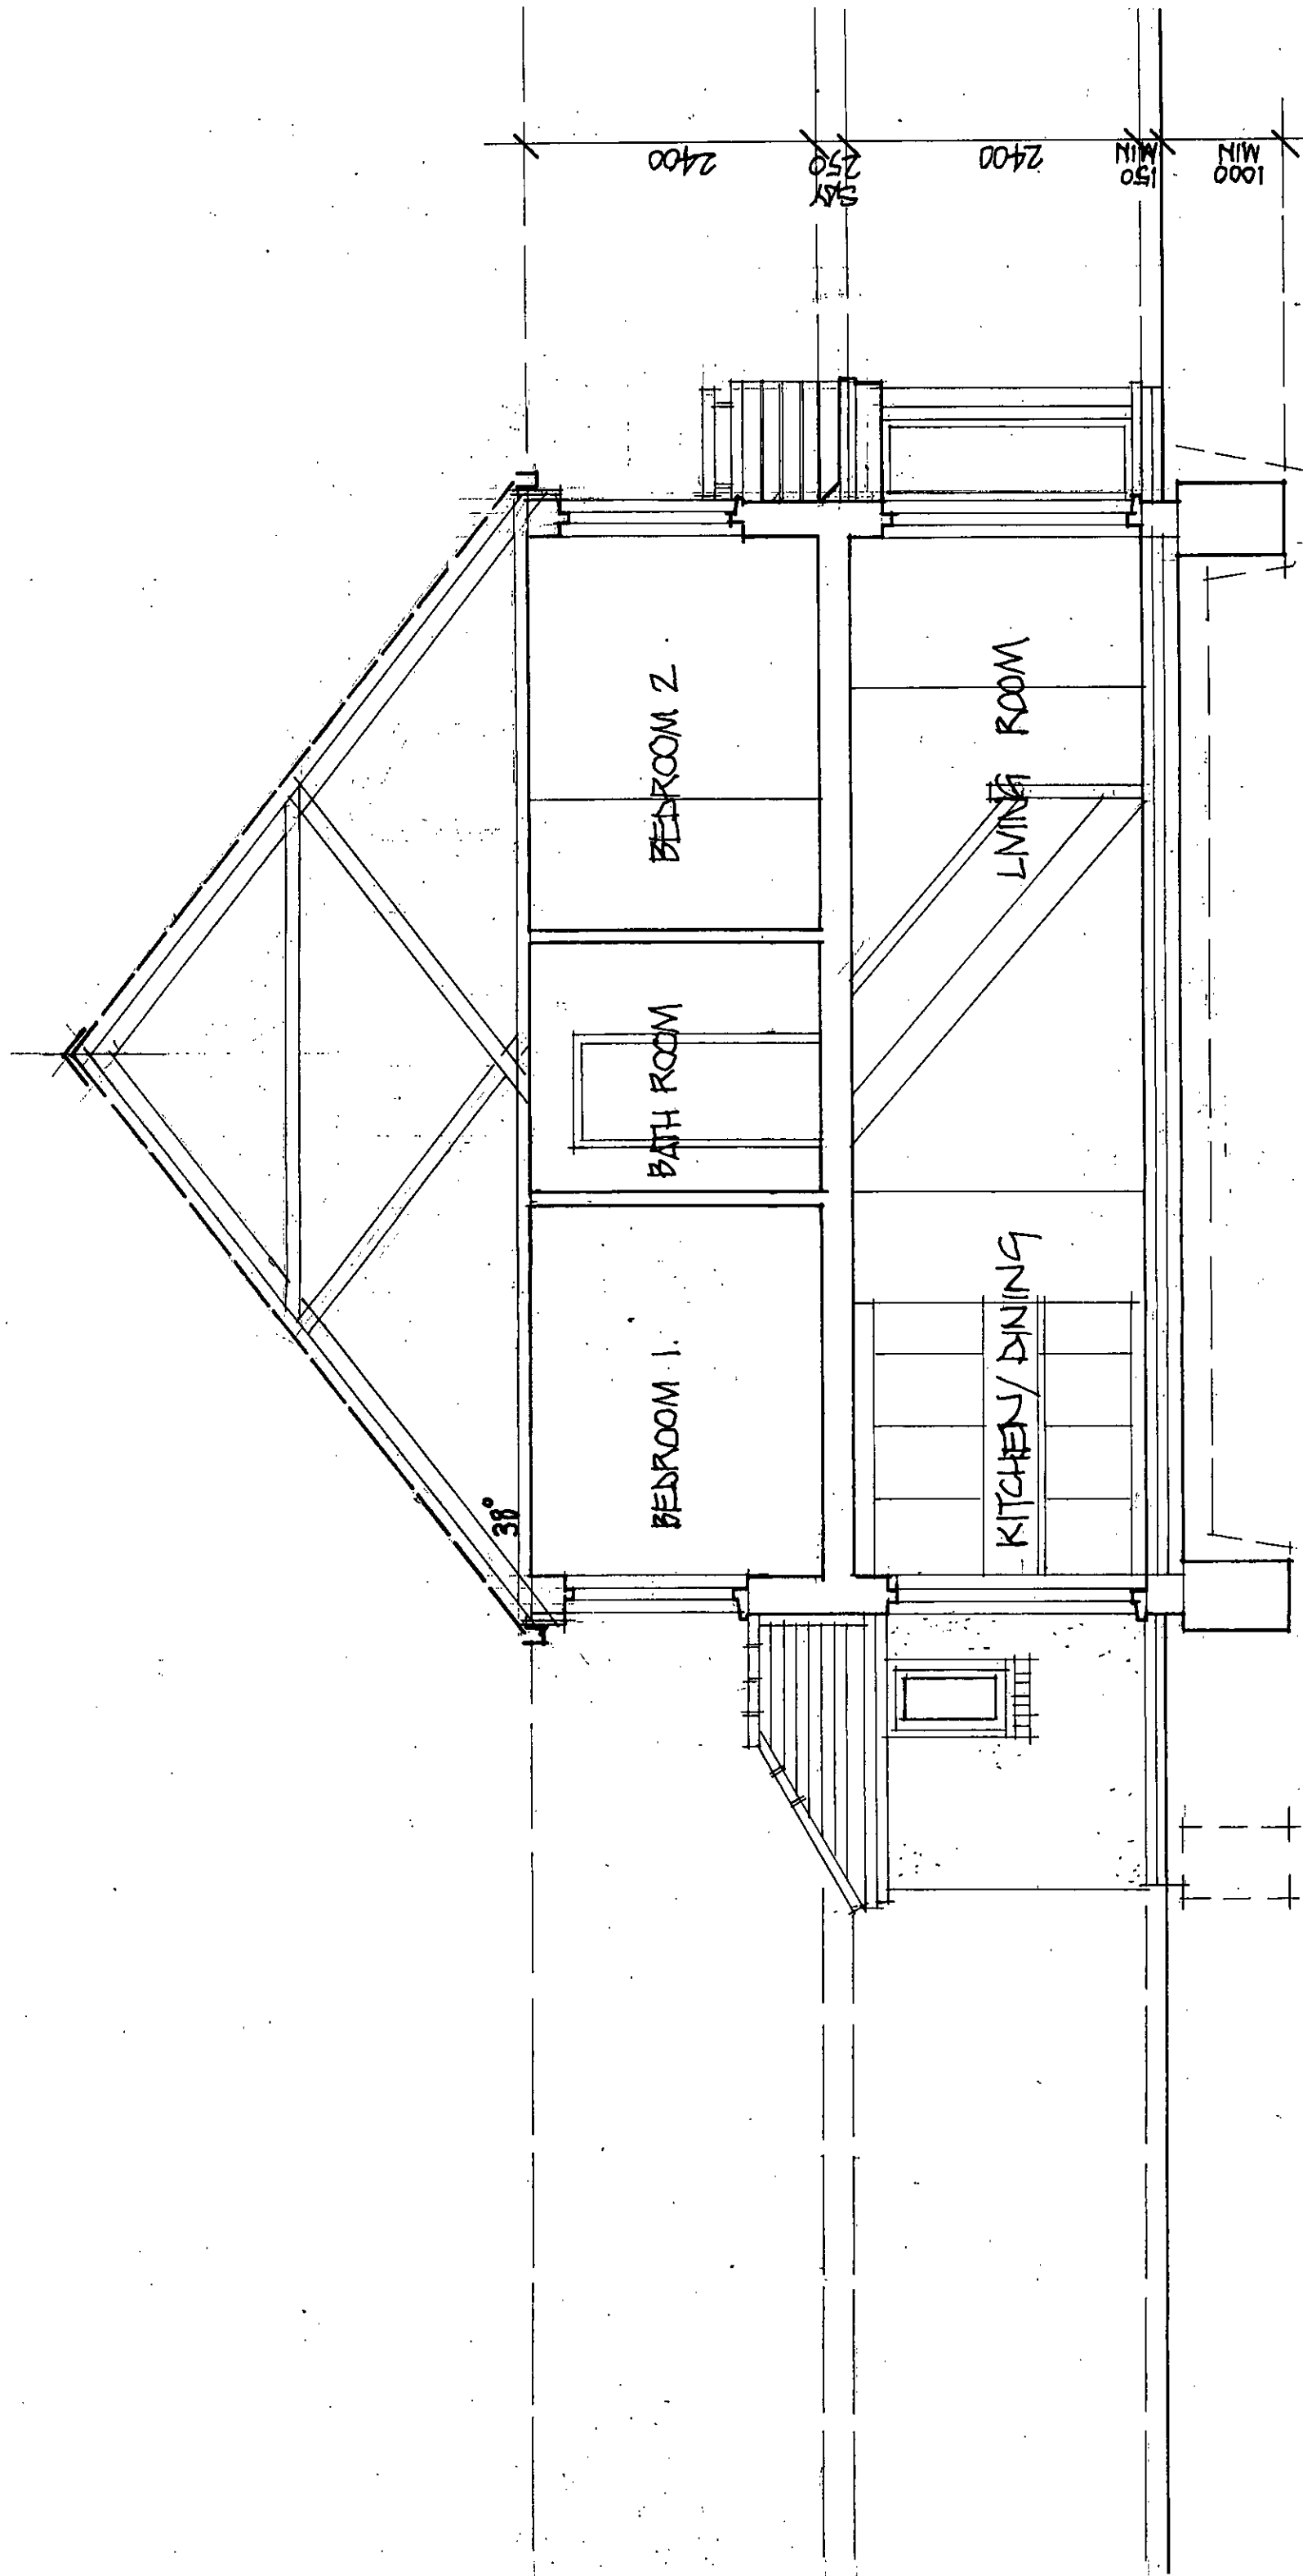

TWO STOREY 4.5M CENTRE TWO BEDROOM HOUSE - TYPICAL SECTION
 THE OLD DAIRY - LITTLEHAMPTON
 GRAHAM NICOLLS LTD. BUILDING DESIGN + TECHNOLOGY TEL/07990 522709

SCALE / 1:50
 DATE / 26.04.2014
 DWG. NO / 030114 / TP2/06