


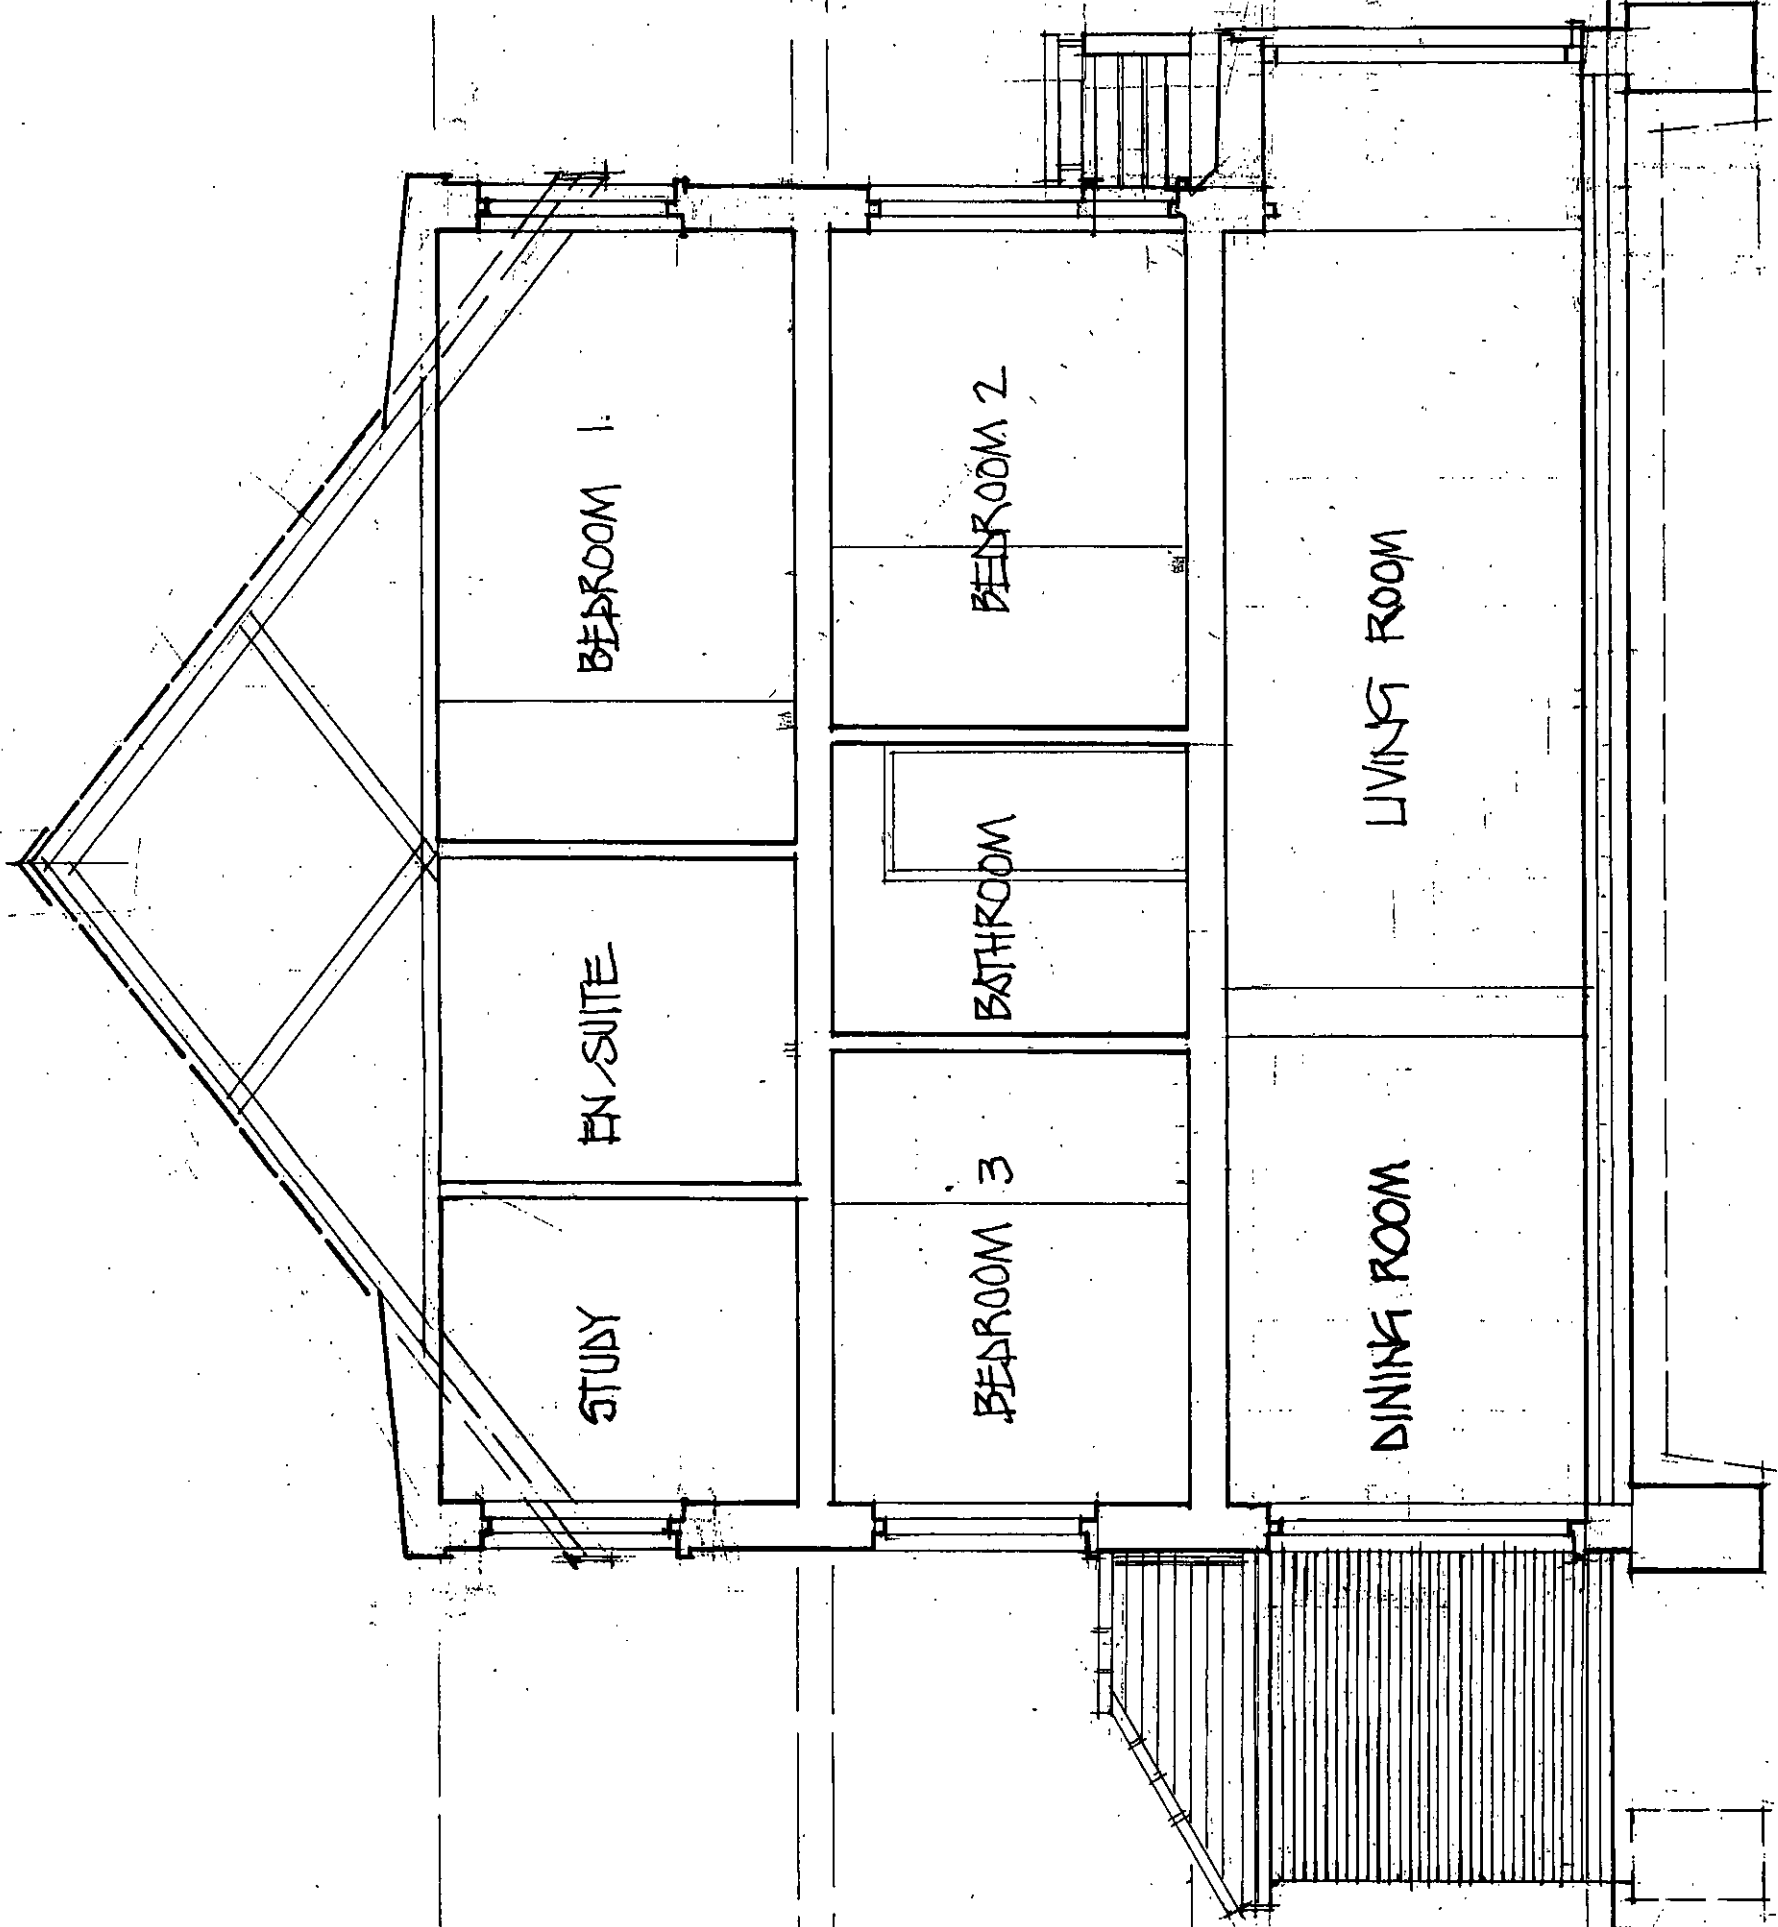

2 1/2 STOREY 5M CENTRE THREE BEDROOM HOUSE - TYPICAL SECTION
THE OLD DAIRY LITTLEHAMPTON
GRAHAM NICOLLS LTD. BUILDING DESIGN + TECHNOLOGY TEL/07990 522709

SCALE / 1:50
DATE / 30.04.2014
DWG NO / 03014/TP2/07