


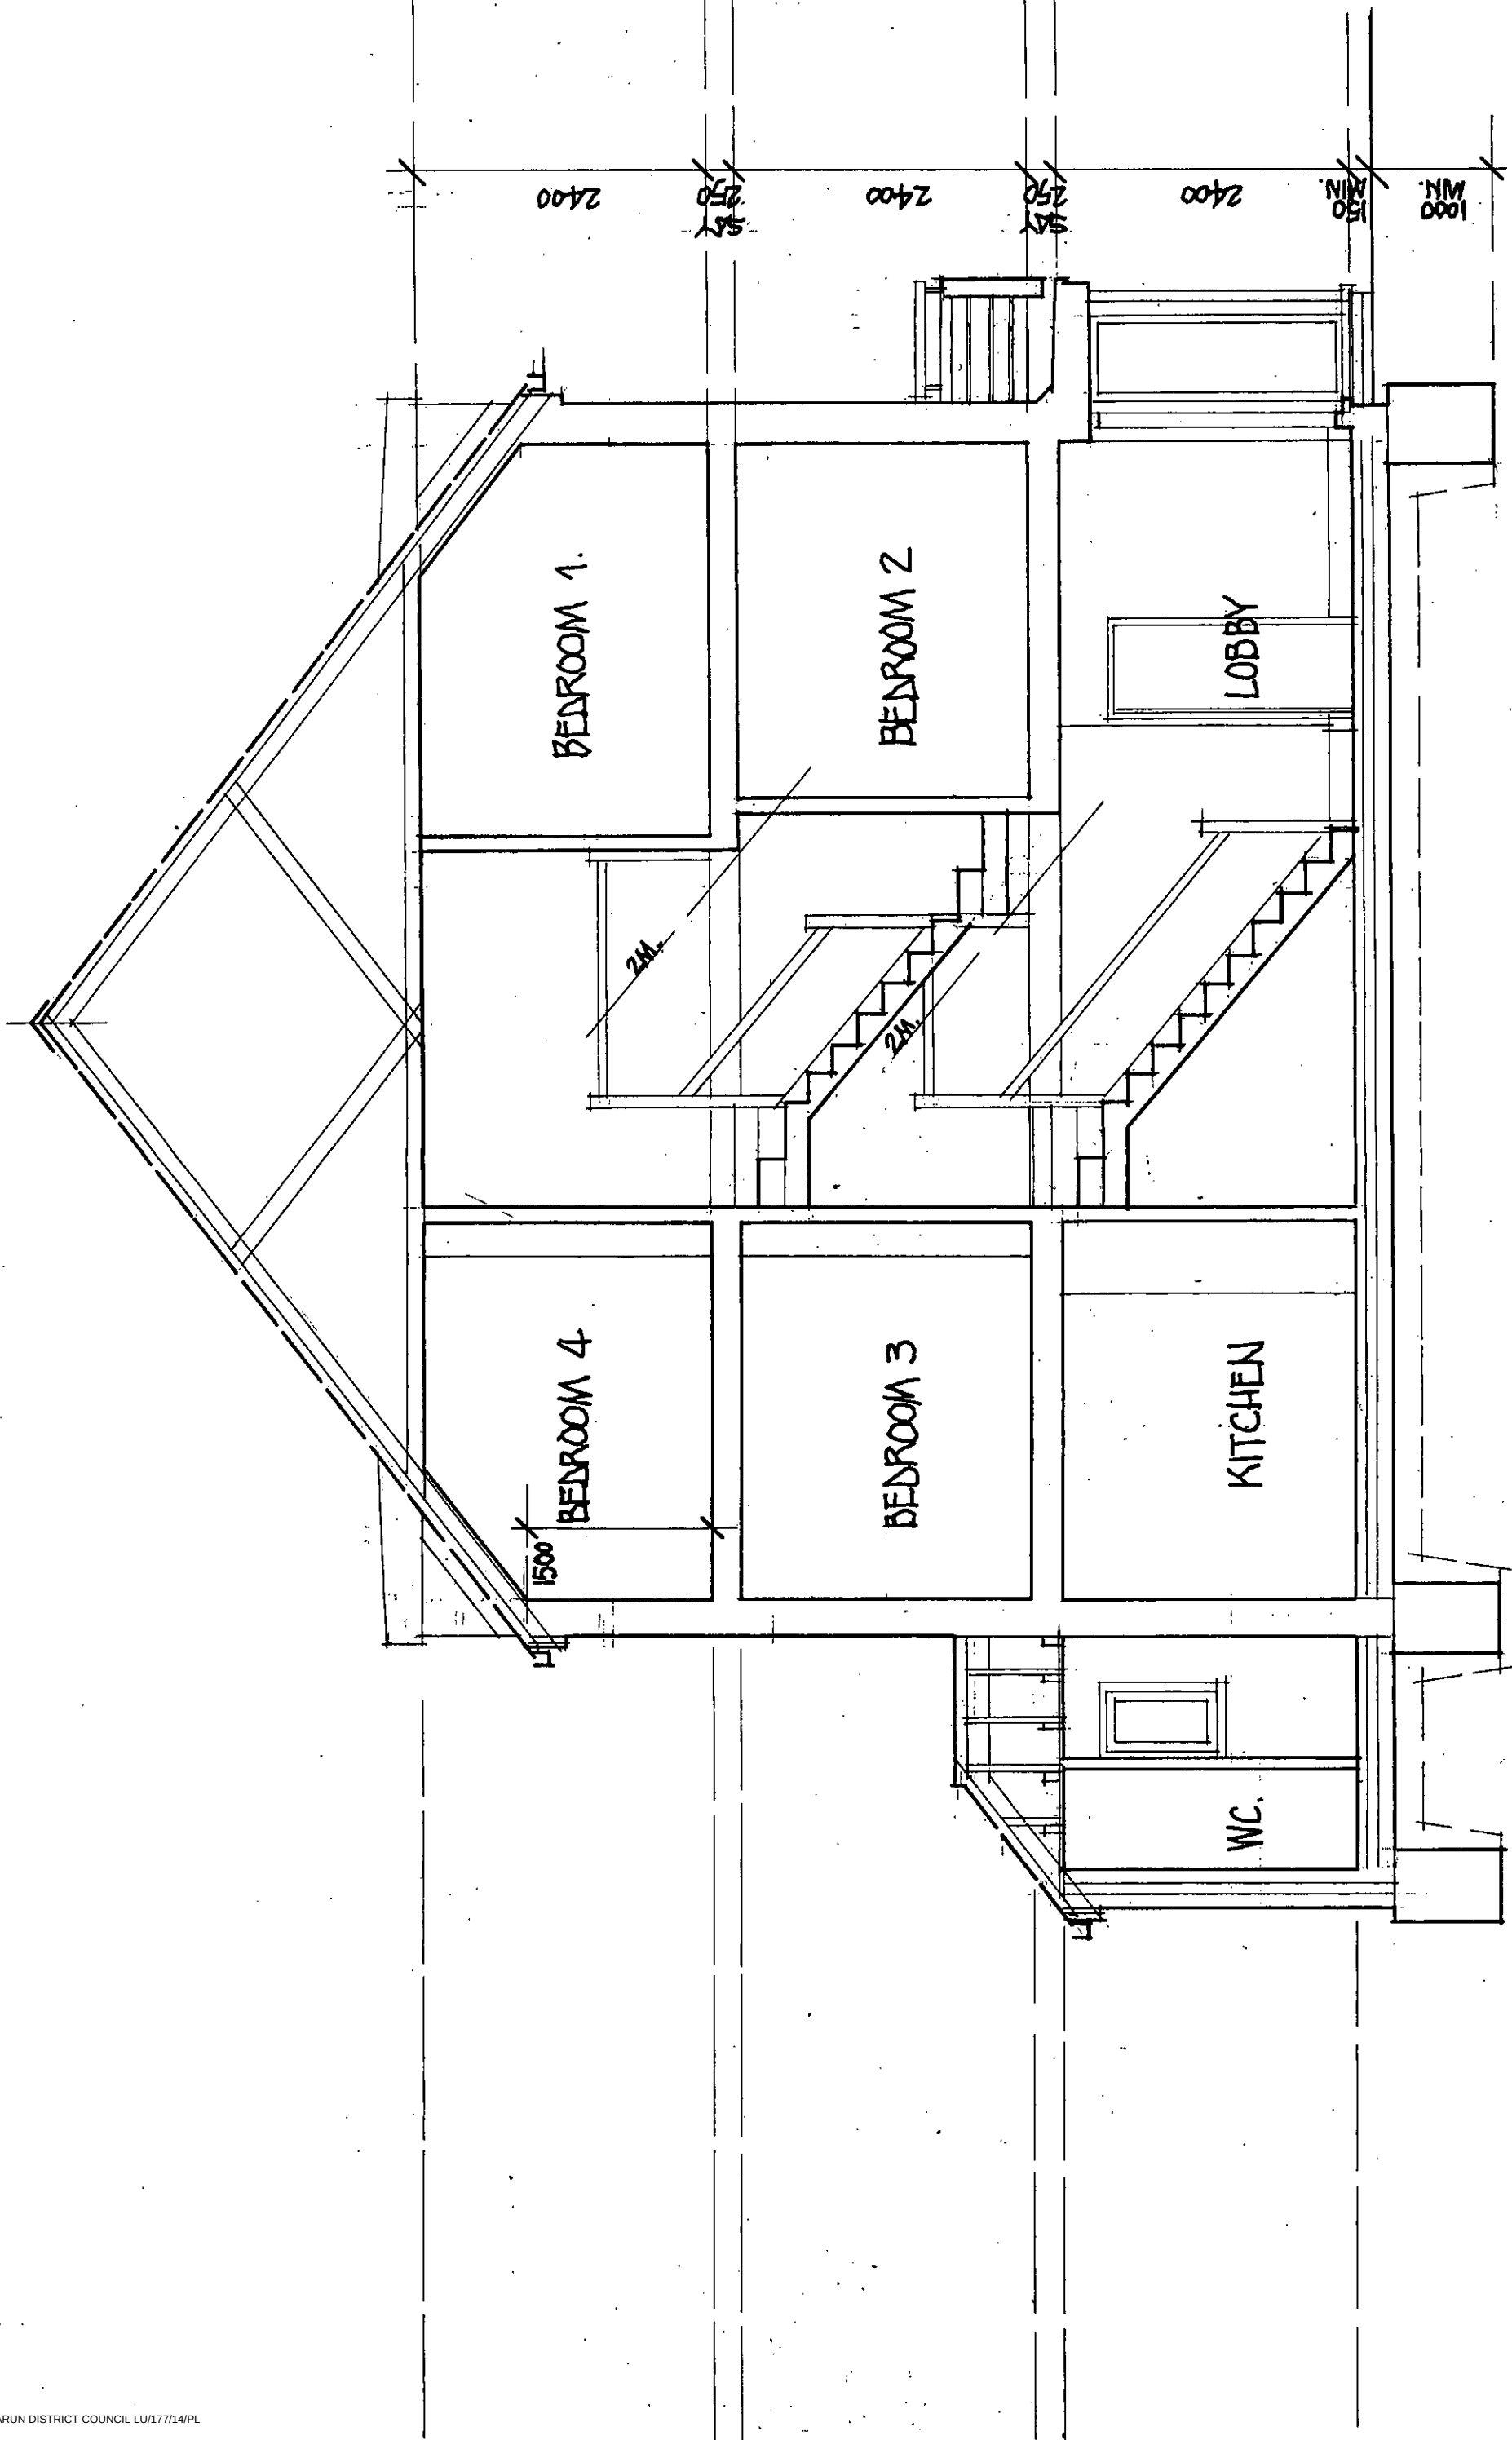

2 1/2 STOREY 4 BEDROOM HOUSE - TYPICAL SECTION
THE OLD DAIRY . LITTLEHAMPTON
GRAHAM NICOLLS . BUILDING DESIGN + TECHNOLOGY
SCALE / 1:50
DATE / 30.04.2014
DWG NO / 030114/TP2/08
TEL/07990 522709