


LU177/14/PL
SUBSTITUTION
717/14

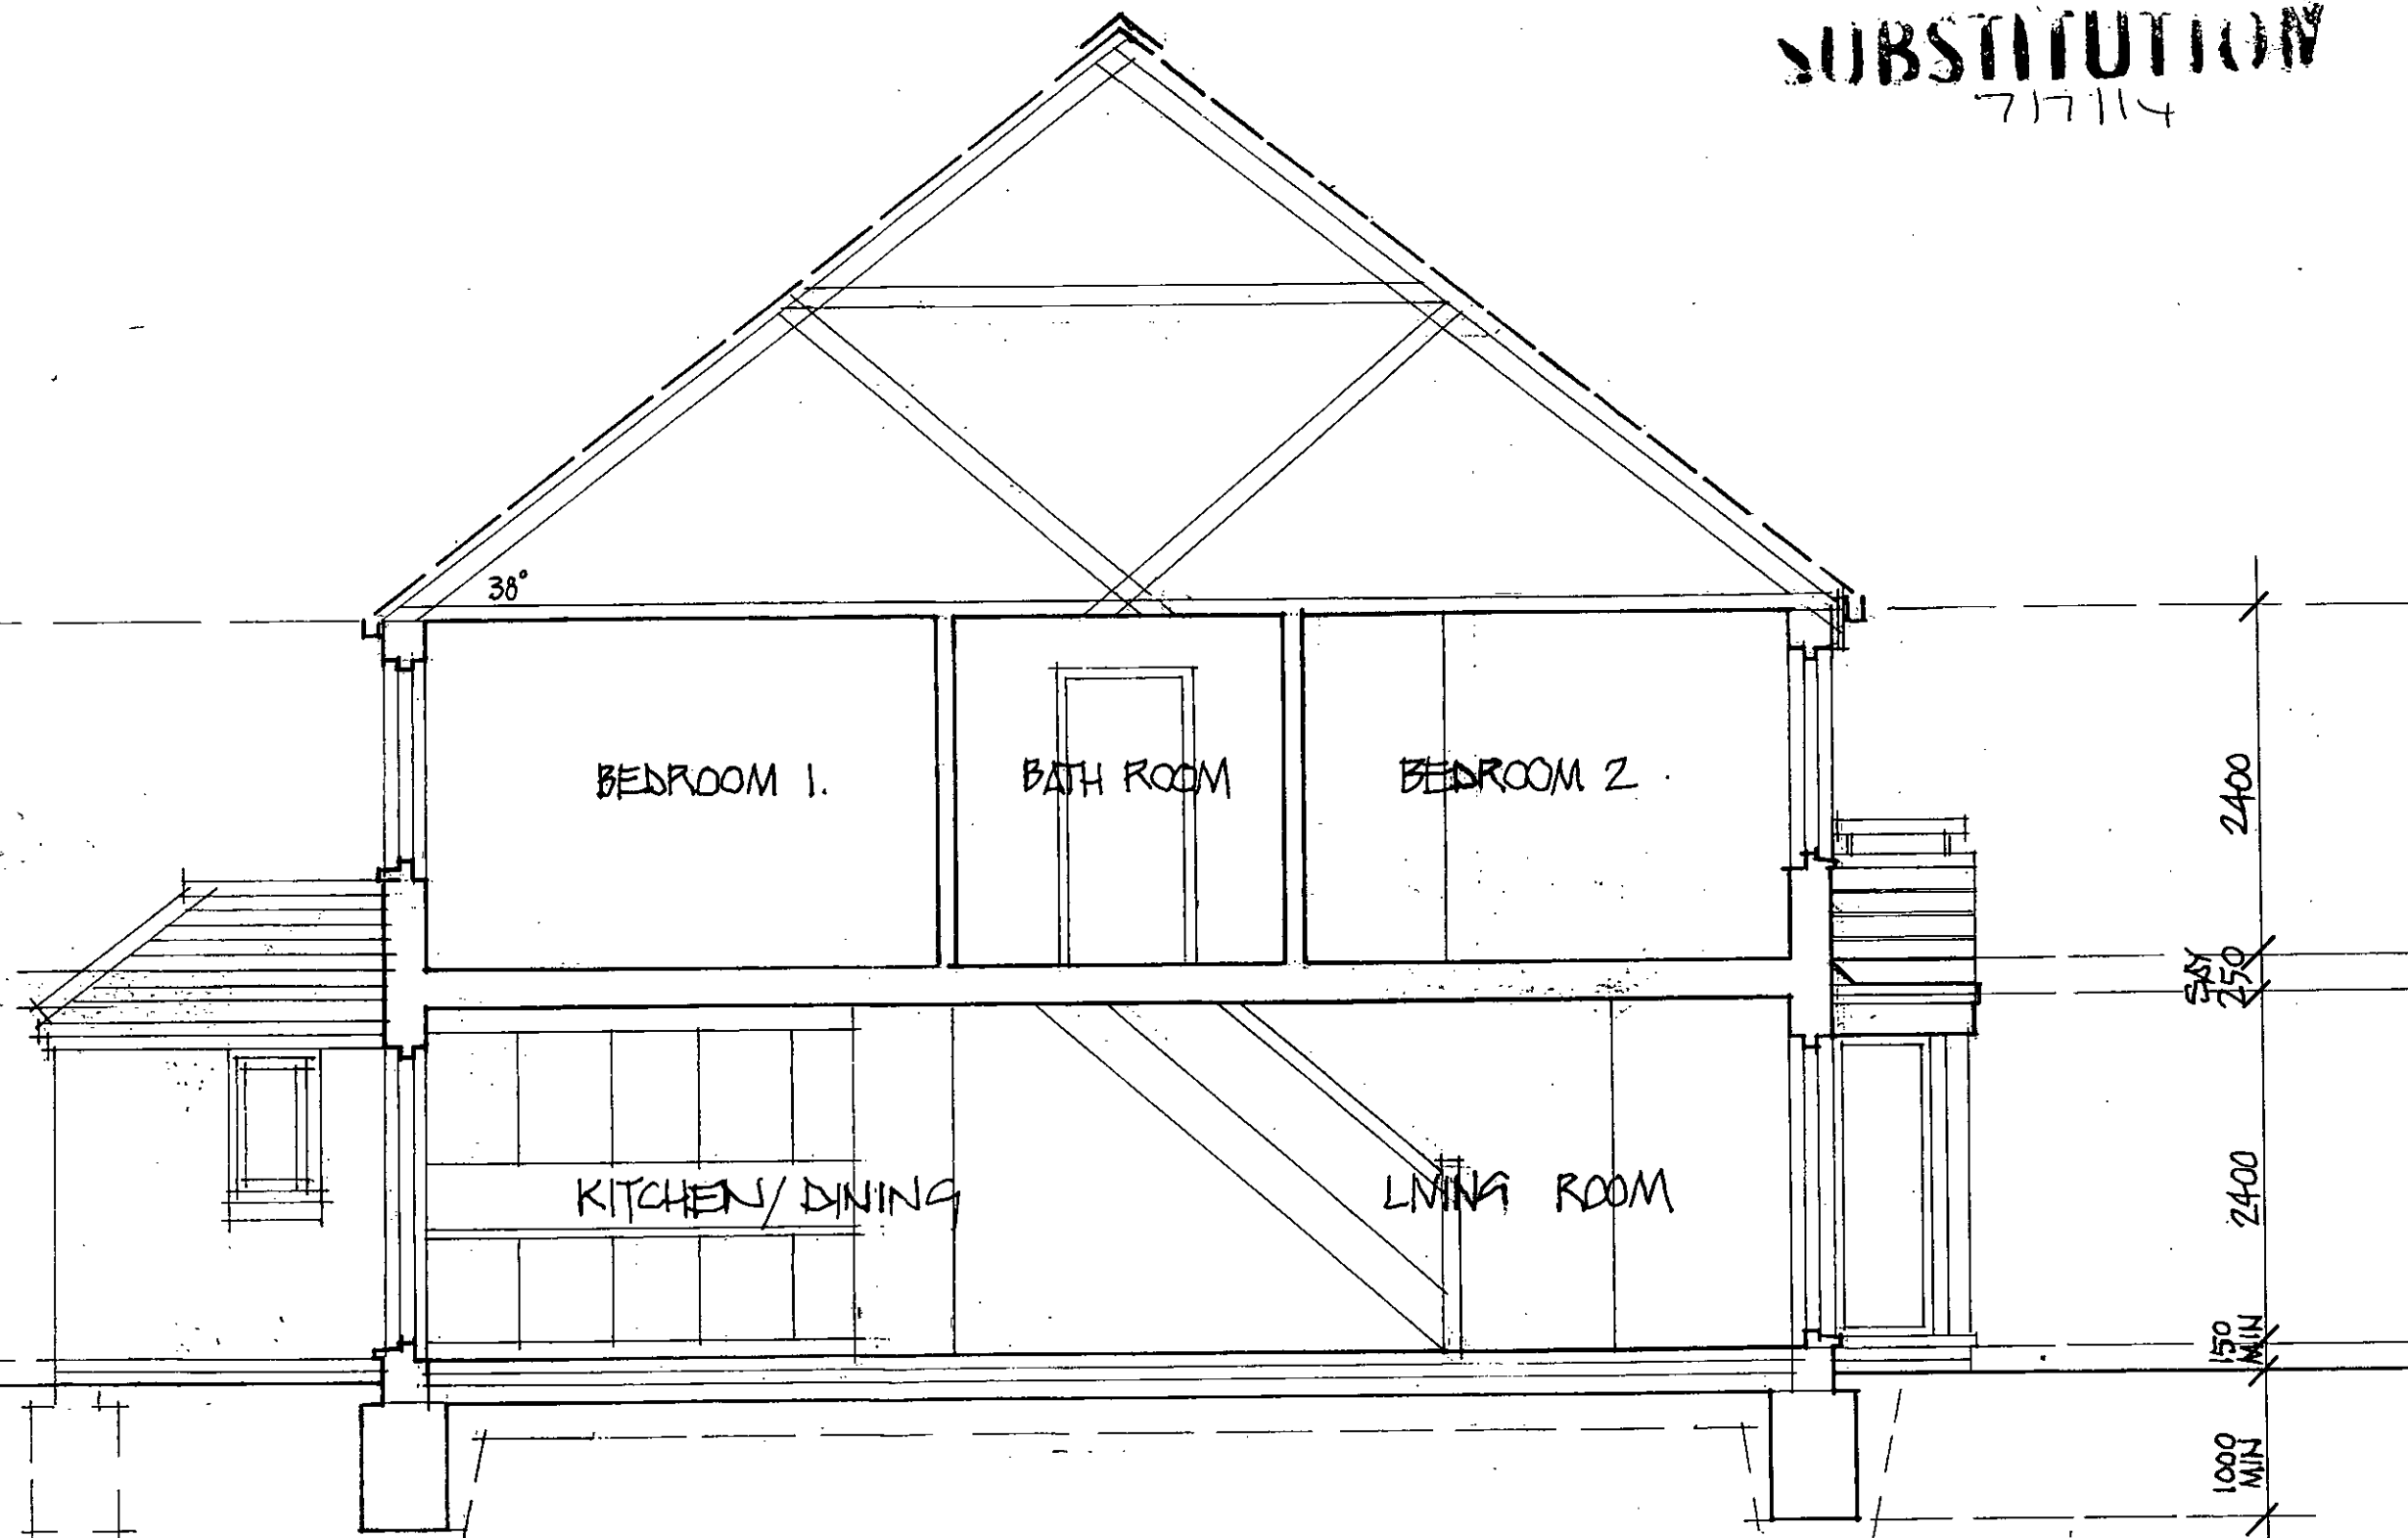

TWO STOREY 4.5M CENTRE TWO BEDROOM HOUSE - TYPICAL SECTION
THE OLD DAIRY . LITTLEHAMPTON
GRAHAM NICOLLS LTD. BUILDING DESIGN + TECHNOLOGY. TEL/07990 522709

SCALE / 1:50
DATE / 26.04.2014
DWG. NO / 030114 / TP.2 / 06REV'A'