




X:\JOBS\5312_LITTLEHAMPTON LEISURE CENTRE AND PUBLIC REALM\7CAD\DRAWINGS\STAGE 4\SOFTWARE DETAILS\5312_TYPICAL SOFT LANDSCAPE DETAILS.DWG

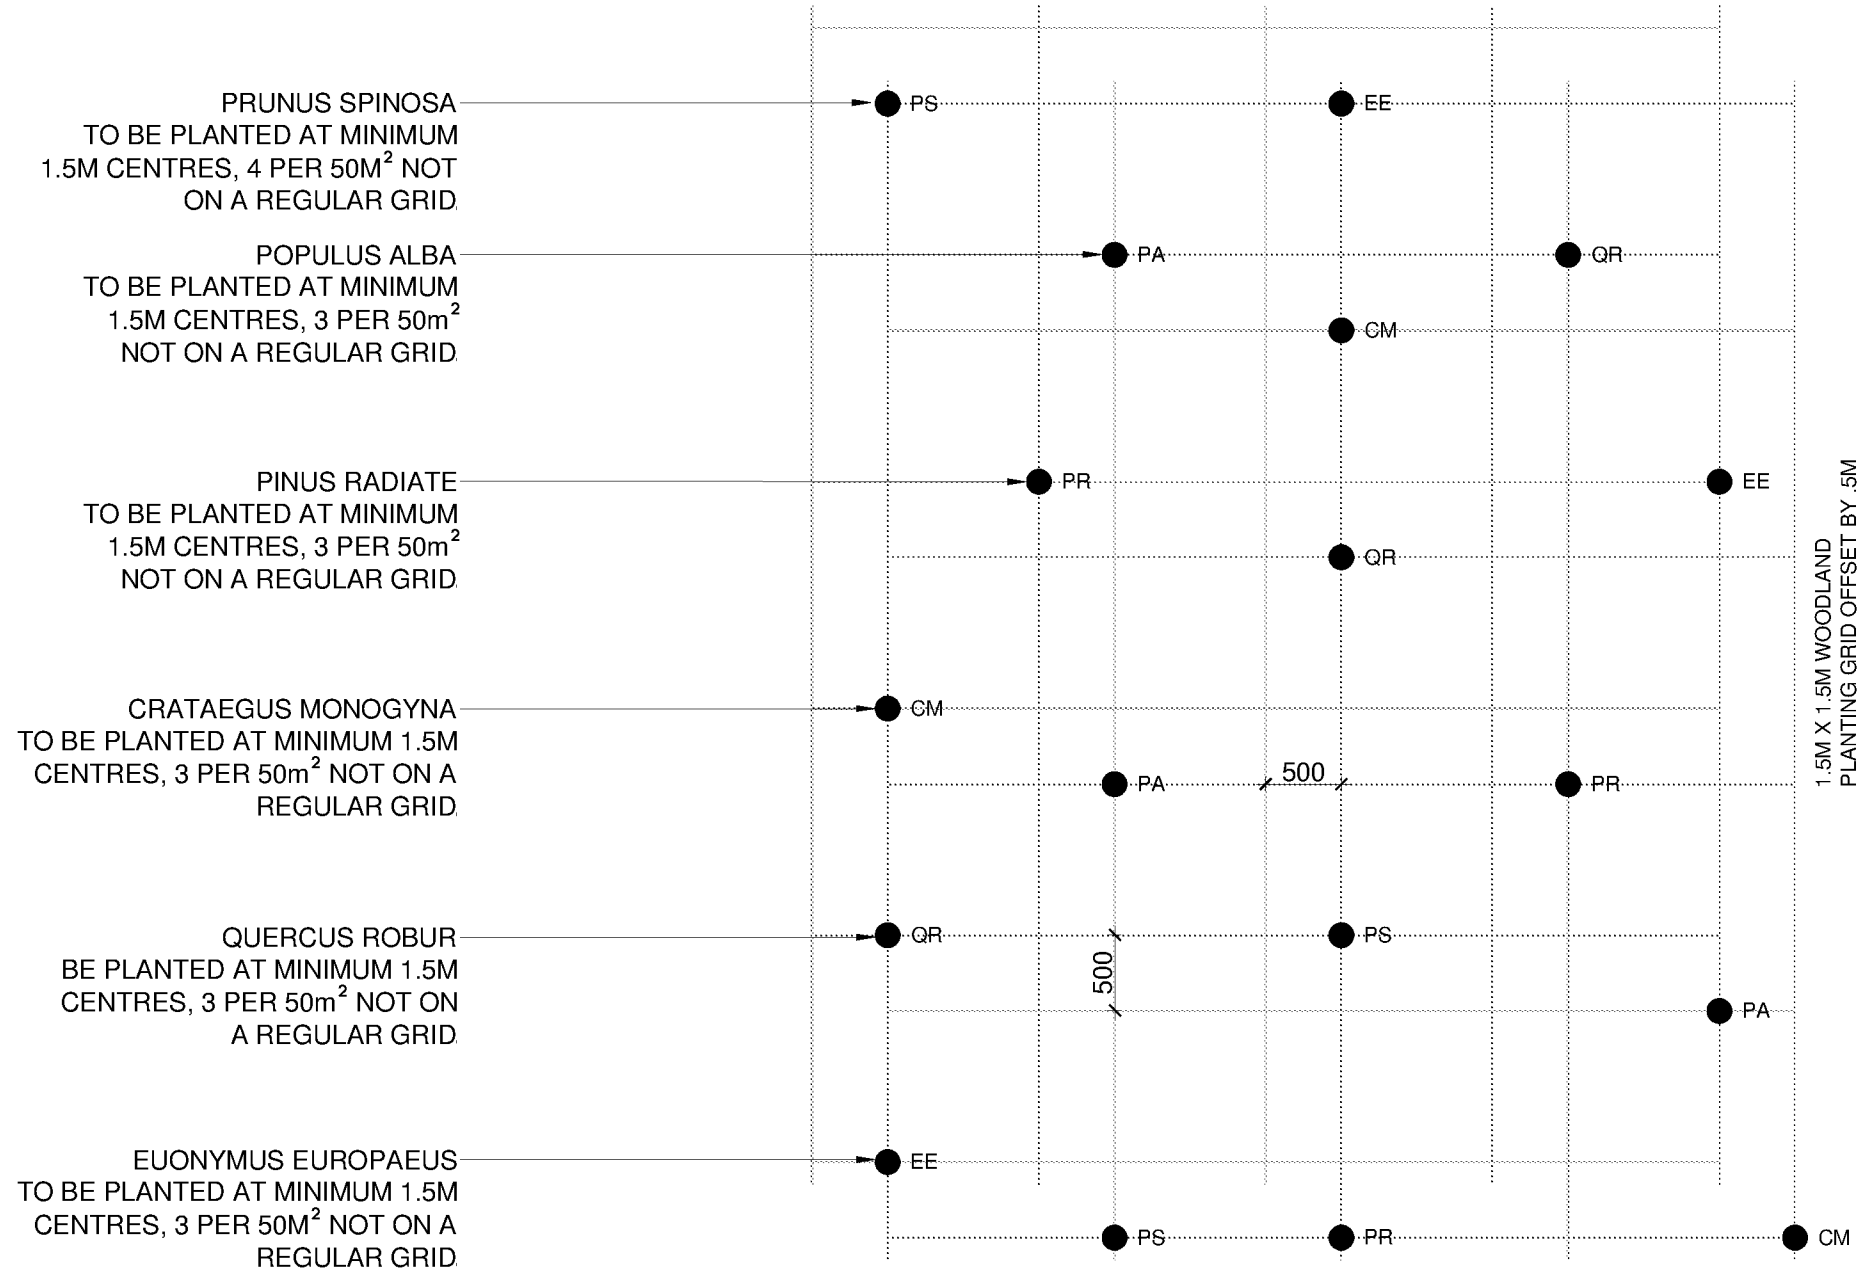


D05
5312
406
TYPICAL PLANTING DETAIL: WOODLAND MATRIX
SCALE 1 : 50

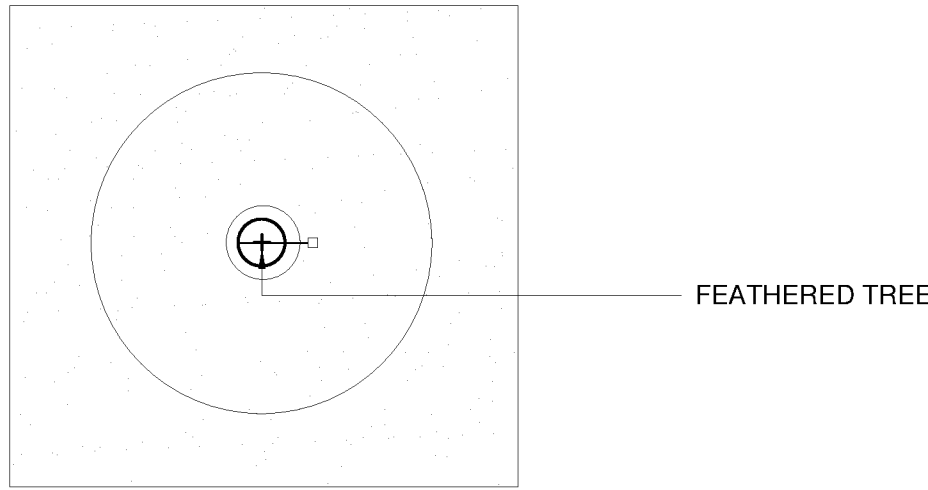


FEATHERED TREE

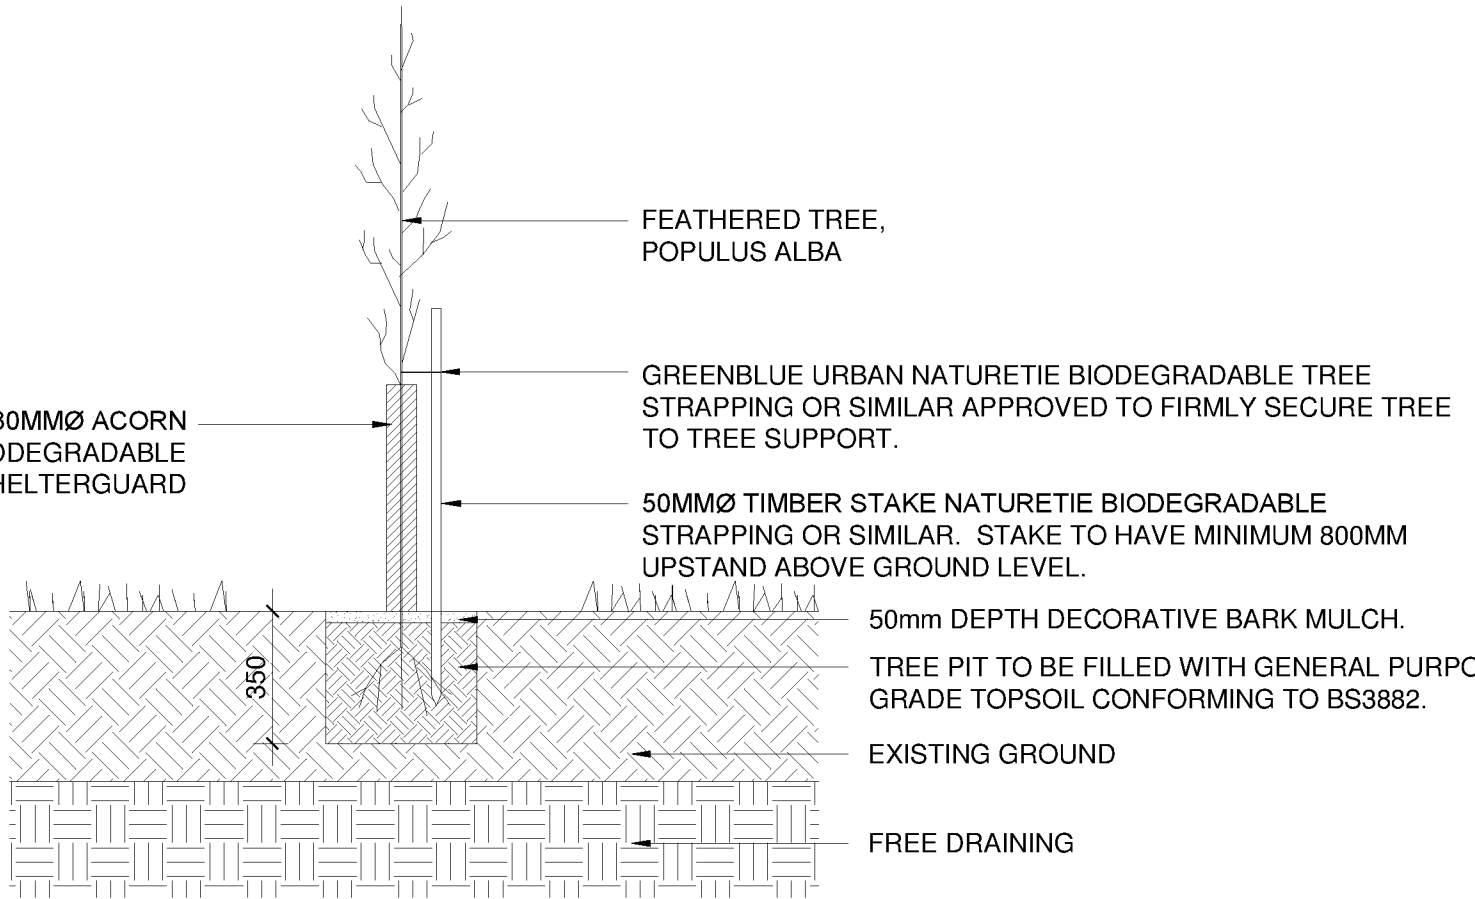



D06
5312
406
TREE PIT AND FIXING DETAIL: FEATHERED TREES FOR WOODLAND PLANTING
SCALE 1 : 20

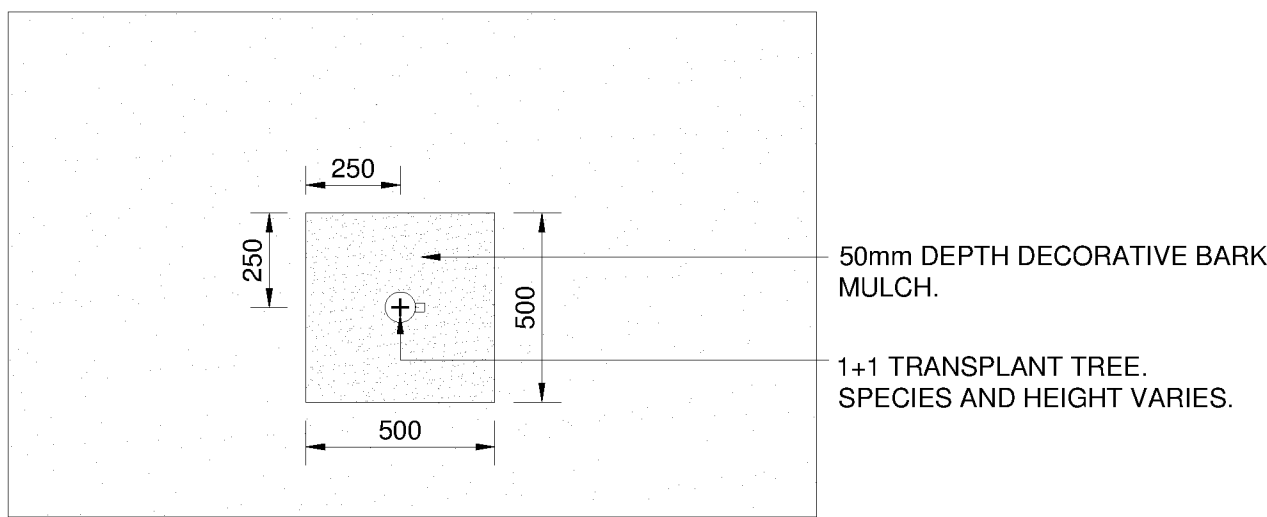


D07
5312
406
TREE PIT AND FIXING DETAIL: TRANSPLANT TREES FOR WOODLAND PLANTING
SCALE 1 : 20

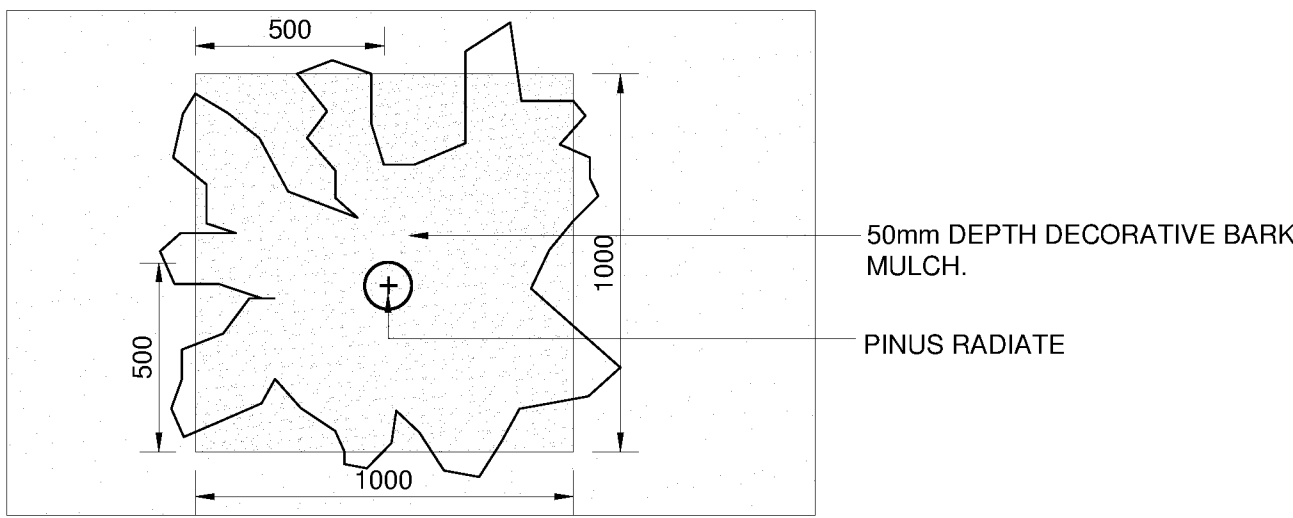


D08
5312
406
TREE PIT DETAIL: ROOT BALLED TREES FOR WOODLAND PLANTING
SCALE 1 : 20

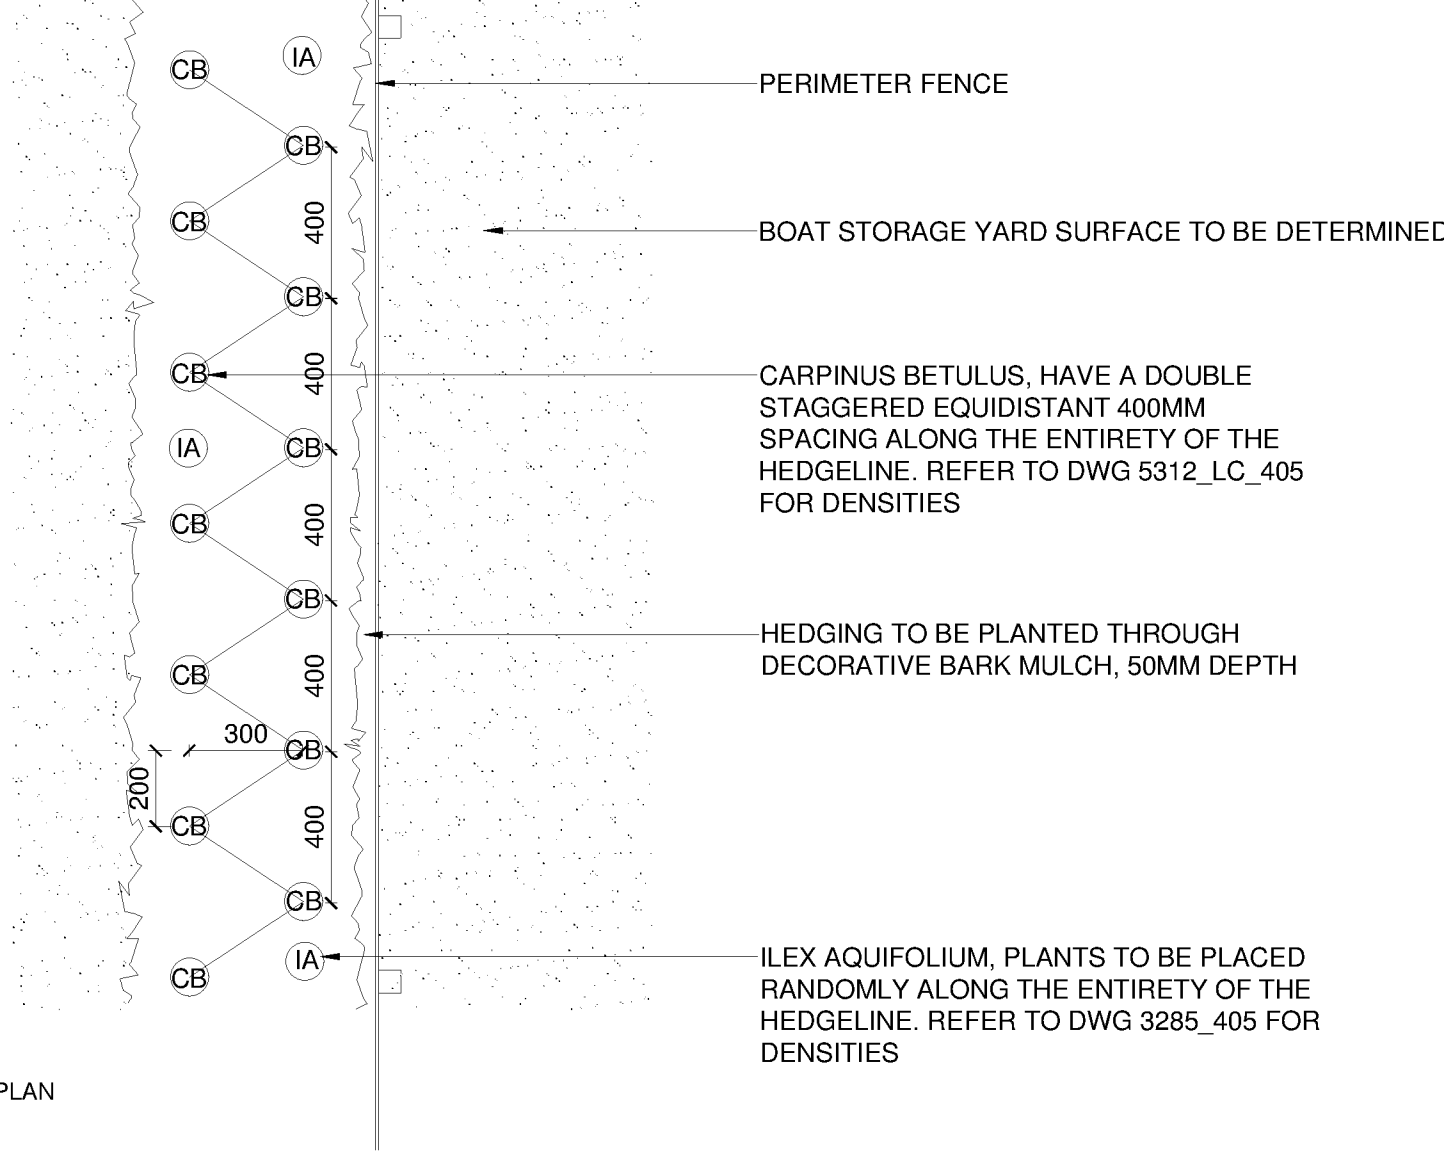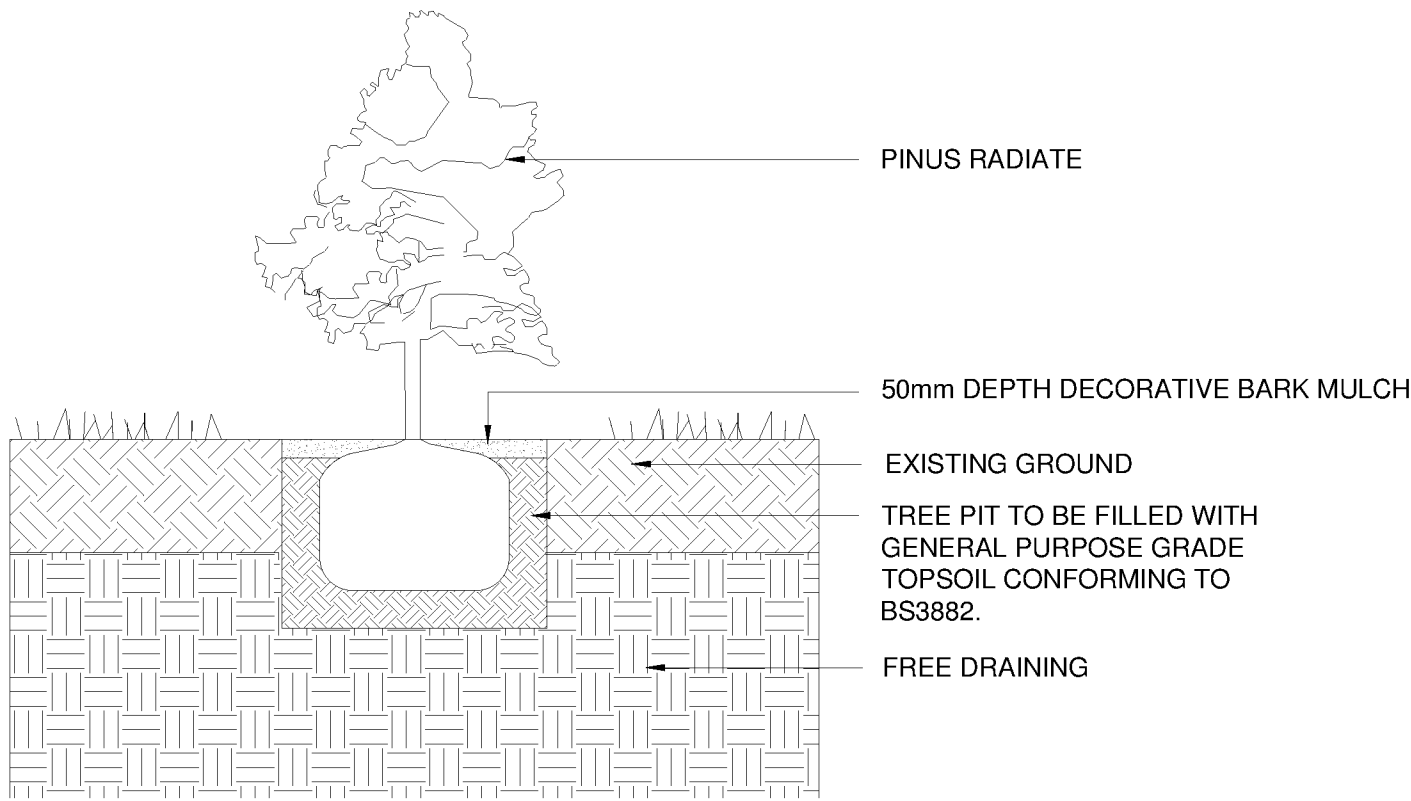

D09
5312
406
HEDGEROW TO BOAT YARD FENCE
SCALE 1 : 20

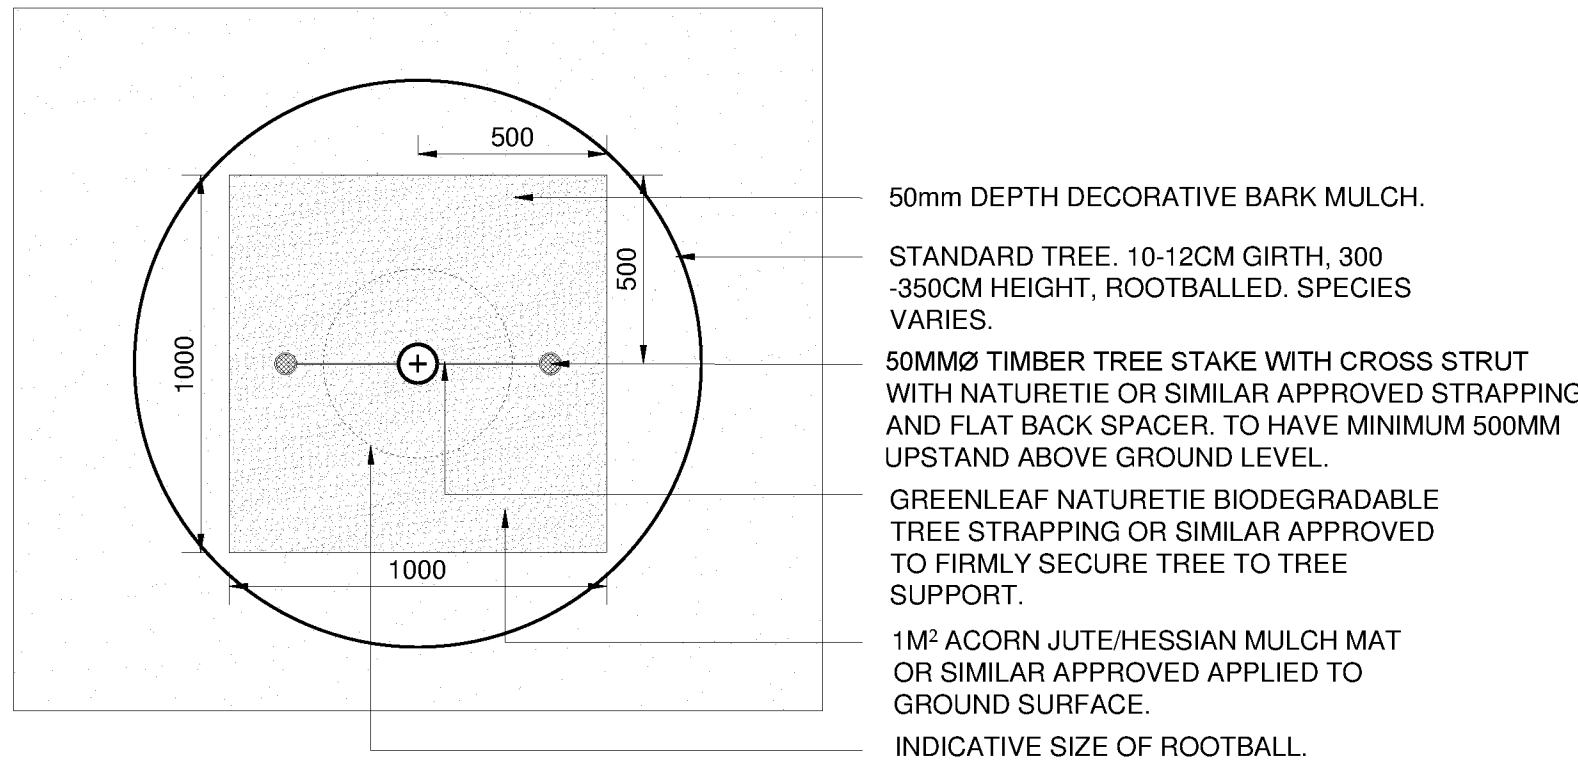

D10
5312
406
TREE PIT DETAIL: STANDARD TREE PLANTING - INDIVIDUAL TREES
SCALE 1 : 20

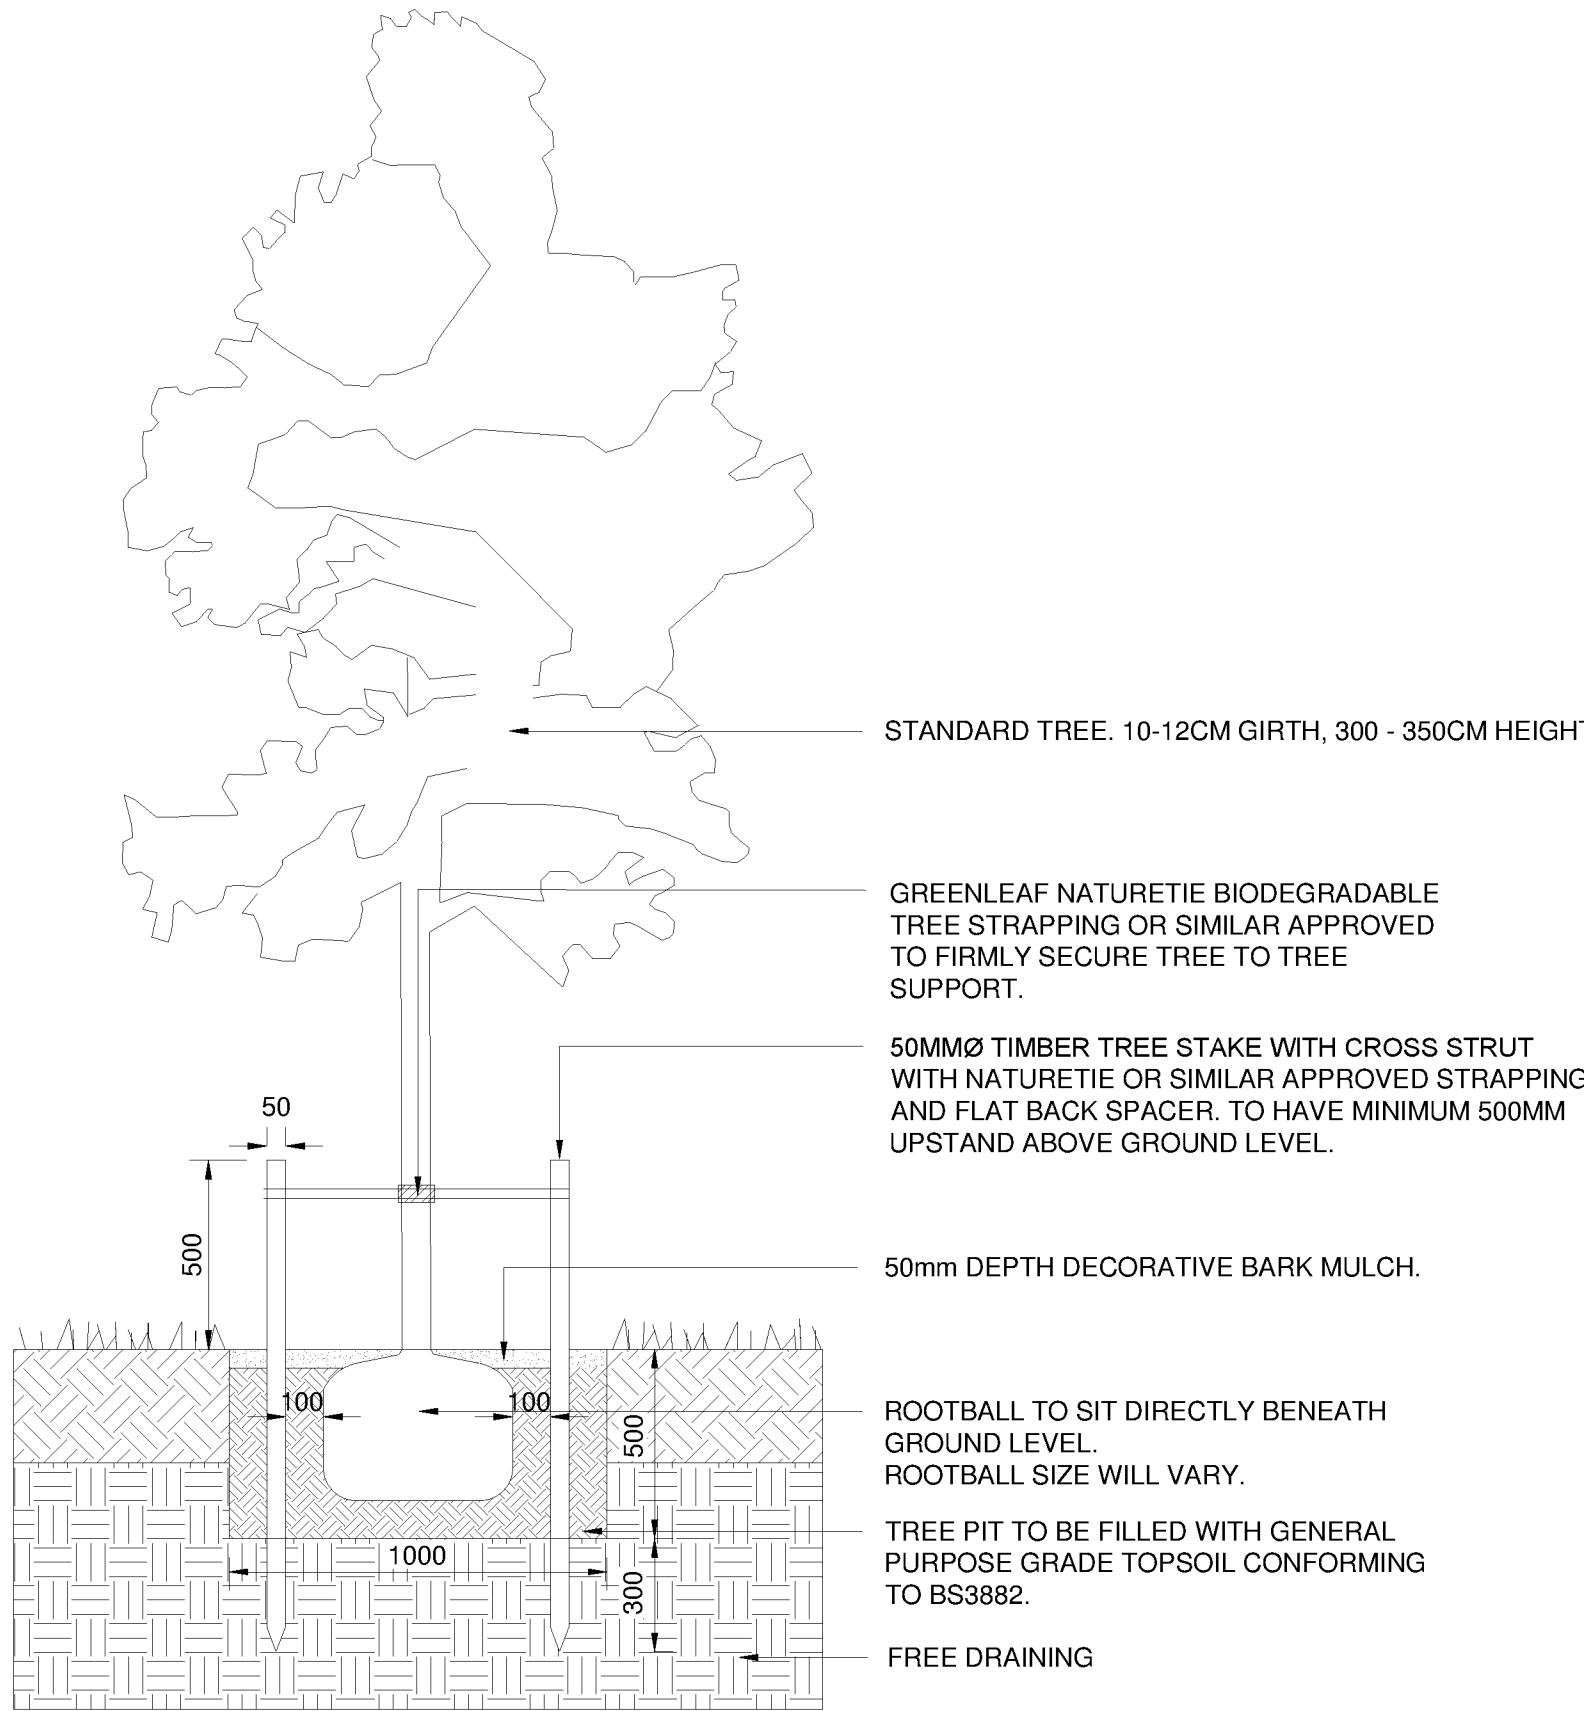

1. This drawing is to be read in conjunction with all other drawings and specifications.
2. Do not scale off this drawing. Written dimensions to be taken only.
3. Any discrepancies found between this drawing and other drawings and specifications in the construction documents must be referred to the Landscape Architect prior to work commencing.
4. This drawing must not be copied in whole or in part without written consent of LDA design.
5. These drawings are for finishes only. All foundation, fixing, paving depths and drainage details to be provided by others.
6. All dimensions in mm unless otherwise stated.
7. Where dimension sizes of units are given they state length x width x depth.

NOTES

TO BE READ IN CONJUNCTION WITH:

SOFTWARES AND TOPSOIL LAYOUT AND REFERENCE PLAN
5312_LC_400

PLANTING PLANS 1 TO 4 AND PLANT SCHEDULE
5312_LC_401-404

LANDSCAPE ARCHITECT'S EXTERNAL WORKS
SPECIFICATION

CONTRACTOR TO ENSURE THAT ALL PLANTING AREAS ARE
FREE DRAINING.

ALL TREE STAKES ARE TO BE PLACED IN-LINE WITH THE
PREVAILING WIND ON SITE.

REV. DESCRIPTION APP. DATE

LDA DESIGN

PROJECT TITLE
LITTLEHAMPTON LEISURE CENTRE
LANDSCAPE AND PUBLIC REALM

DRAWING TITLE
Typical Planting Details

ISSUED BY: Exeter T: 01392 260430
DATE: March 2017 DRAWN: TS
SCALE: A1 1:20 CHECKED: AW
STATUS: Draft APPROVED: SJT

DWG. NO 5312_LC_406

No dimensions are to be scaled from this drawing.
All dimensions are to be checked on site.
Area measurements for indicative purposes only.

© LDA Design Consulting Ltd. Quality Assured to BS EN ISO 9001 : 2008

Sources: Ordnance Survey