



X:\JOBS\5312_LITTLEHAMPTON LEISURE CENTRE AND PUBLIC REALM\DWG\DRAWINGS\STAGE 4\SOFTWORKS DETAILS\5312_CROSS SECTIONS.DWG

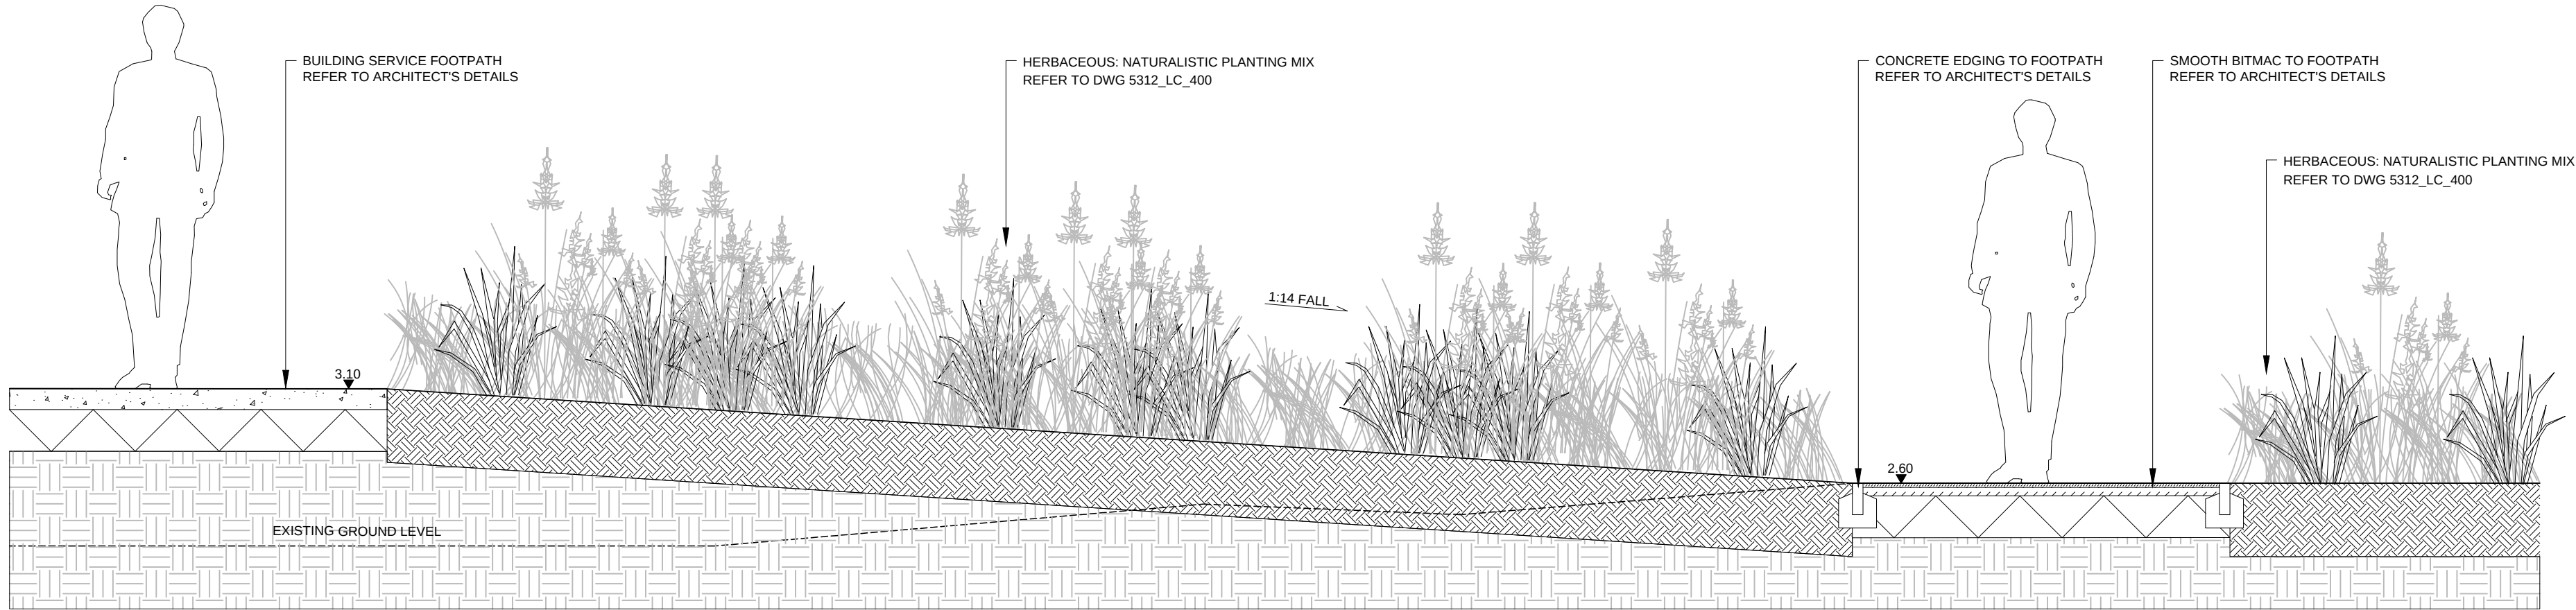

D03
103 SECTION THROUGH SLOPING LANDFORM TO SOUTH SIDE OF BUILDING C - C'
SCALE 1 : 25

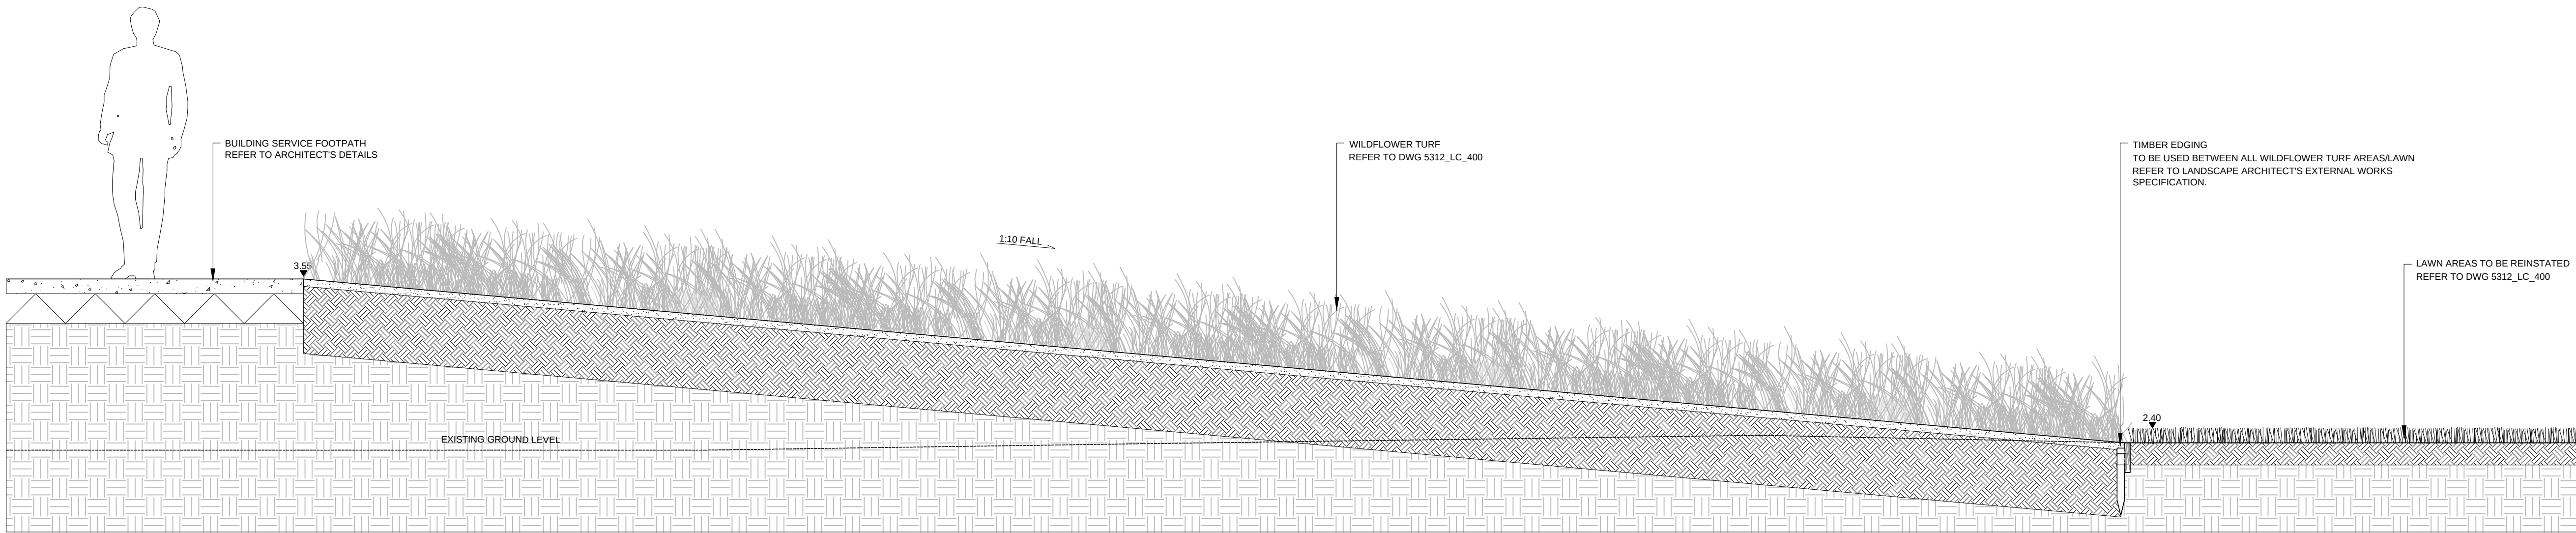

D04
103 SECTION THROUGH SLOPING LANDFORM TO EAST SIDE OF BUILDING D - D'
SCALE 1 : 25

LEGEND

NOTES

FOR LOCATIONS OF CROSS SECTIONS REFER TO DRAWING 5312_LC_100

FOR SOFTWORKS AND TOPSOIL LAYOUT AND REFERENCE PLANS REFER TO DRAWING 5312_LC_400

FOR PLANTING PLANS AND SCHEDULES REFER TO DRAWING 5312_LC_401-405

FOR TREE SURVEY REFER TO ARBORICULTURAL SURVEY REPORT

REV. DESCRIPTION APP. DATE

LDA DESIGN

PROJECT TITLE
LITTLEHAMPTON LEISURE CENTRE
LANDSCAPE AND PUBLIC REALM

DRAWING TITLE
Cross Sections
Sheet 02

ISSUED BY	Exeter	T: 01392 260 430
DATE	March 2017	DRAWN TS
SCALE	1:25	CHECKED TS
STATUS	Sketch	APPROVED SJT

DWG. NO 5312_LC_103

No dimensions are to be scaled from this drawing.
All dimensions are to be checked on site.
Area measurements for indicative purposes only.

© LDA Design Consulting Ltd. Quality Assured to BS EN ISO 9001 : 2008
Sources Ordnance Survey

