X:\JOBS\5312_LITTLEHAMPTON LEISURE CENTRE AND PUBLIC REALM\7CAD\DRAWINGS\STAGE 4\SOFTWORKS DETAILS\5312_CROSS SECTIONS.DWG

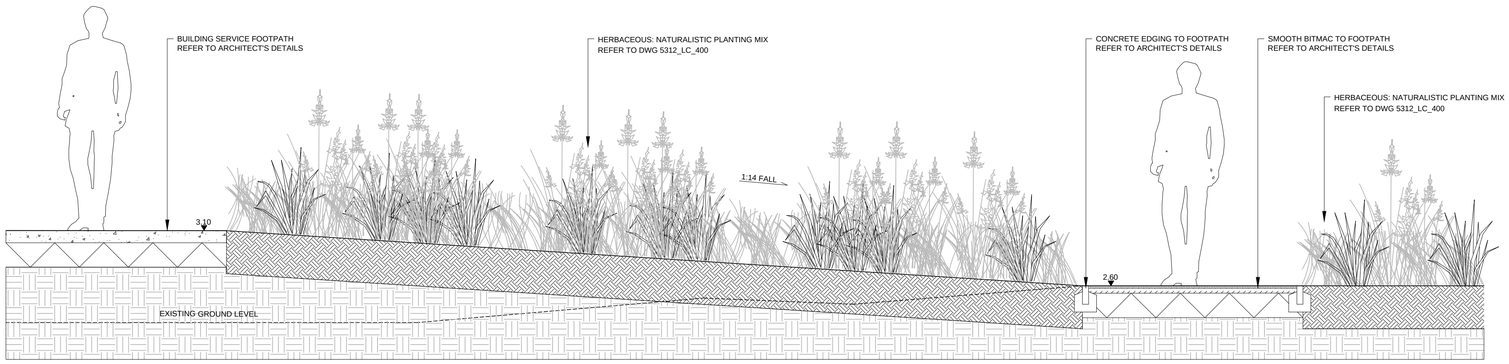

D03 / 103 SECTION THROUGH SLOPING LANDFORM TO SOUTH SIDE OF BUILDING C - C'

SCALE 1 : 25

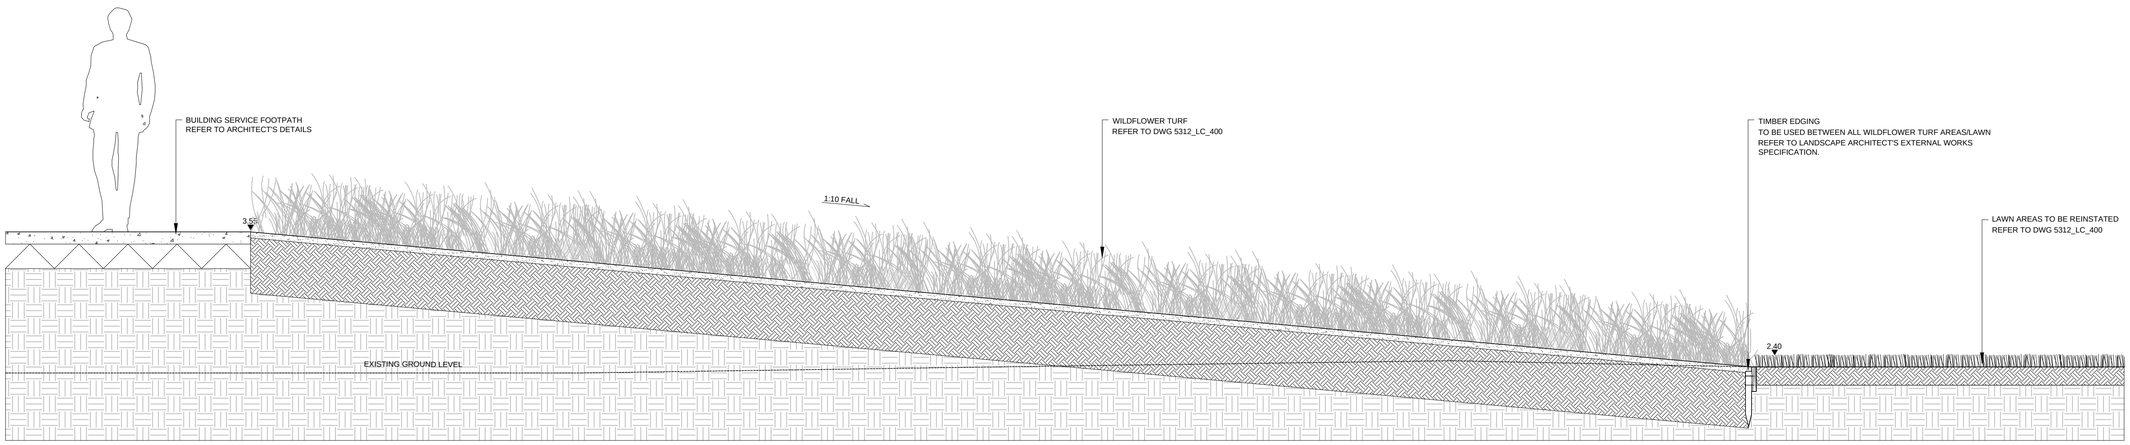

D04 / 103 SECTION THROUGH SLOPING LANDFORM TO EAST SIDE OF BUILDING D - D'

SCALE 1 : 25

LEGEND

NOTES

FOR LOCATIONS OF CROSS SECTIONS REFER TO DRAWING 5312_LC_100

FOR SOFTWORKS AND TOPSOIL LAYOUT AND REFERENCE PLANS REFER TO DRAWING 5312_LC_400

FOR PLANTING PLANS AND SCHEDULES REFER TO DRAWING 5312_LC_401-405

FOR TREE SURVEY REFER TO ARBORICULTURAL SURVEY REPORT

REV.	DESCRIPTION	APP.	DATE

LDĀ DESIGN

PROJECT TITLE

LITTLEHAMPTON LEISURE CENTRE
LANDSCAPE AND PUBLIC REALM

DRAWING TITLE

Cross Sections
Sheet 02

ISSUED BY	Exeter	T: 01392 260 430	
DATE	March 2017	DRAWN	AW
SCALE@A1	1:25	CHECKED	TS
STATUS	Sketch	APPROVED	SJT

DWG. NO 5312_LC_103

No dimensions are to be scaled from this drawing.
All dimensions are to be checked on site.
Area measurements for indicative purposes only.

© LDA Design Consulting Ltd. Quality Assured to BS EN ISO 9001 : 2008

Sources Ordnance Survey

0 1m

North

This drawing may contain: Ordnance Survey material by permission of Ordnance Survey on behalf of the Controller of Her Majesty's Stationery Office © Crown Copyright 2015. All rights reserved. Reference number 0100031673.
OS Open data / © Natural England / © DEFRA / © DECC / © English Heritage. Contains Ordnance Survey data © Crown copyright and database right 2015 | Aerial Photography - ESRI, DigitalGlobe, GEOEye, i-cubed, USDA FSA,USGD, AEX, Getmapping, Aerogrid, IGN,IGP,swisstopo, the GIS User Community

ARUN DISTRICT COUNCIL LU17/01/00