



X:\JOBS\5312_LITTLEHAMPTON LEISURE CENTRE AND PUBLIC REALM\DWG\DRAWINGS\STAGE 4\SOFTWORKS DETAILS\5312_CROSS SECTIONS.DWG

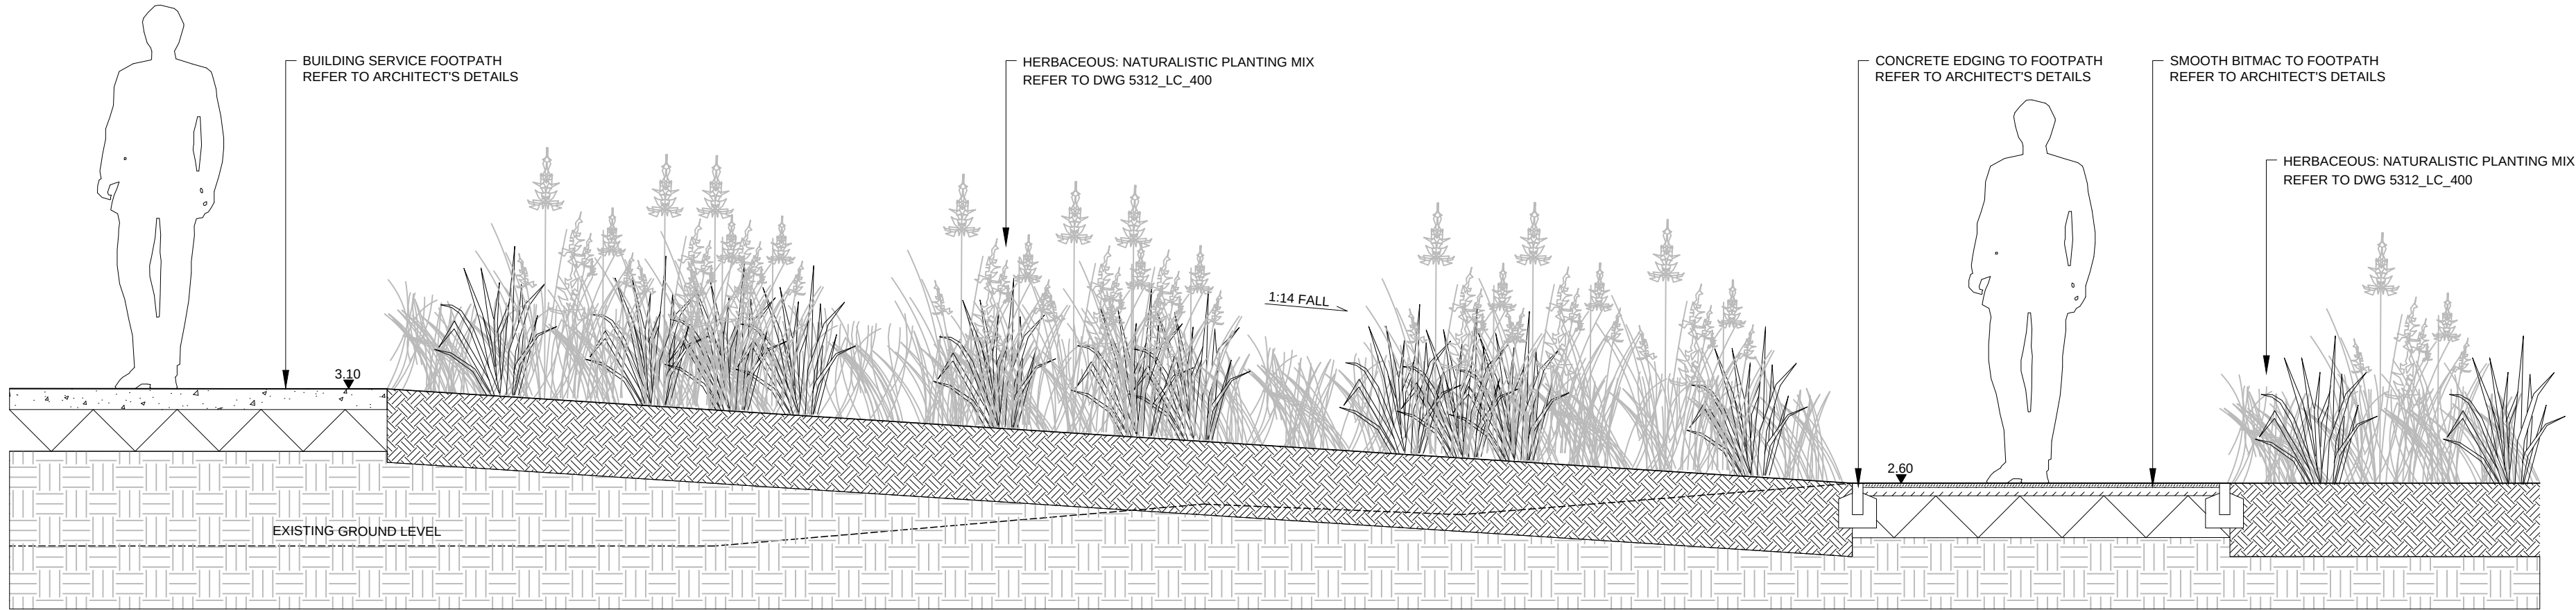

D03 SECTION THROUGH SLOPING LANDFORM TO SOUTH SIDE OF BUILDING C - C'
SCALE 1 : 25

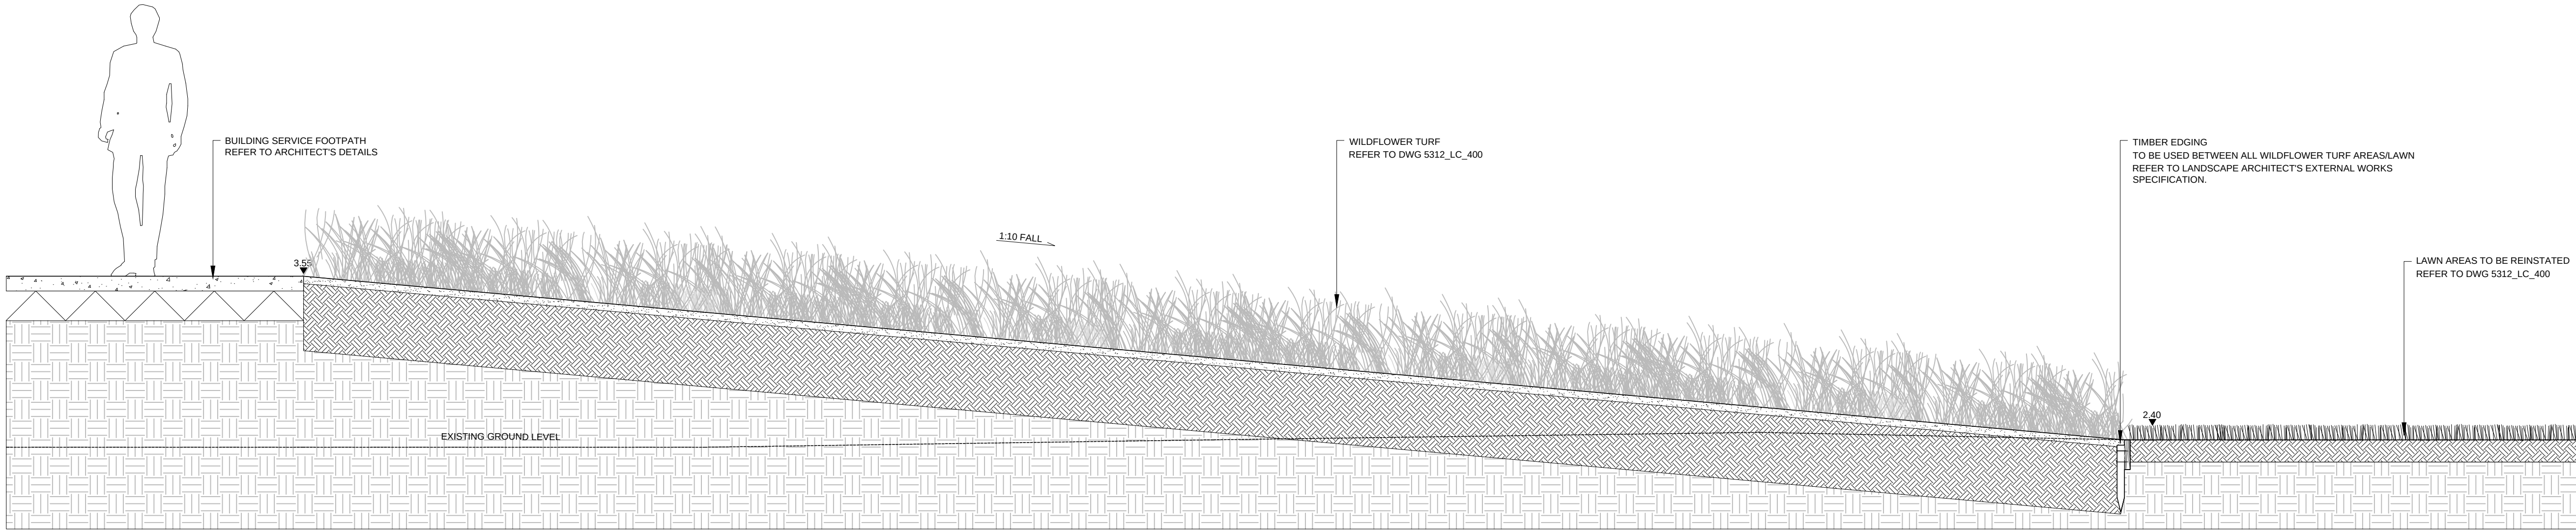

D04 SECTION THROUGH SLOPING LANDFORM TO EAST SIDE OF BUILDING D - D'
SCALE 1 : 25

- LEGEND
- NOTES
- FOR LOCATIONS OF CROSS SECTIONS REFER TO DRAWING 5312_LC_100
- FOR SOFTWORKS AND TOPSOIL LAYOUT AND REFERENCE PLANS REFER TO DRAWING 5312_LC_400
- FOR PLANTING PLANS AND SCHEDULES REFER TO DRAWING 5312_LC_401-405
- FOR TREE SURVEY REFER TO ARBORICULTURAL SURVEY REPORT

REV. DESCRIPTION APP. DATE

LDA DESIGN

PROJECT TITLE
LITTLEHAMPTON LEISURE CENTRE
LANDSCAPE AND PUBLIC REALM

DRAWING TITLE
Cross Sections
Sheet 02

ISSUED BY Exeter T: 01392 260 430
DATE March 2017 DRAWN AW
SCALE: A1 1:25 CHECKED TS
STATUS Sketch APPROVED SJT

DWG. NO 5312_LC_103

No dimensions are to be scaled from this drawing.
All dimensions are to be checked on site.
Area measurements for indicative purposes only.

© LDA Design Consulting Ltd. Quality Assured to BS EN ISO 9001 : 2008
Sources Ordnance Survey

