



No dimensions to be scaled from drawing except for planning purposes.  
The contractor should check all dimensions on site.  
It is the contractors responsibility to ensure compliance with Building Regulations.  
C.D.M. Regs. 2015. The Client is advised of his responsibilities to appoint a Planning Supervisor under these Regs.  
All works to comply with the C.D.M. Regs. 2015.  
The Party Wall Act. 1996 The property owner is advised of the requirements of the Act, & the requirement to serve a Party Wall Notice on any adjoining owners as required under the act.


REVISIONS:  
.

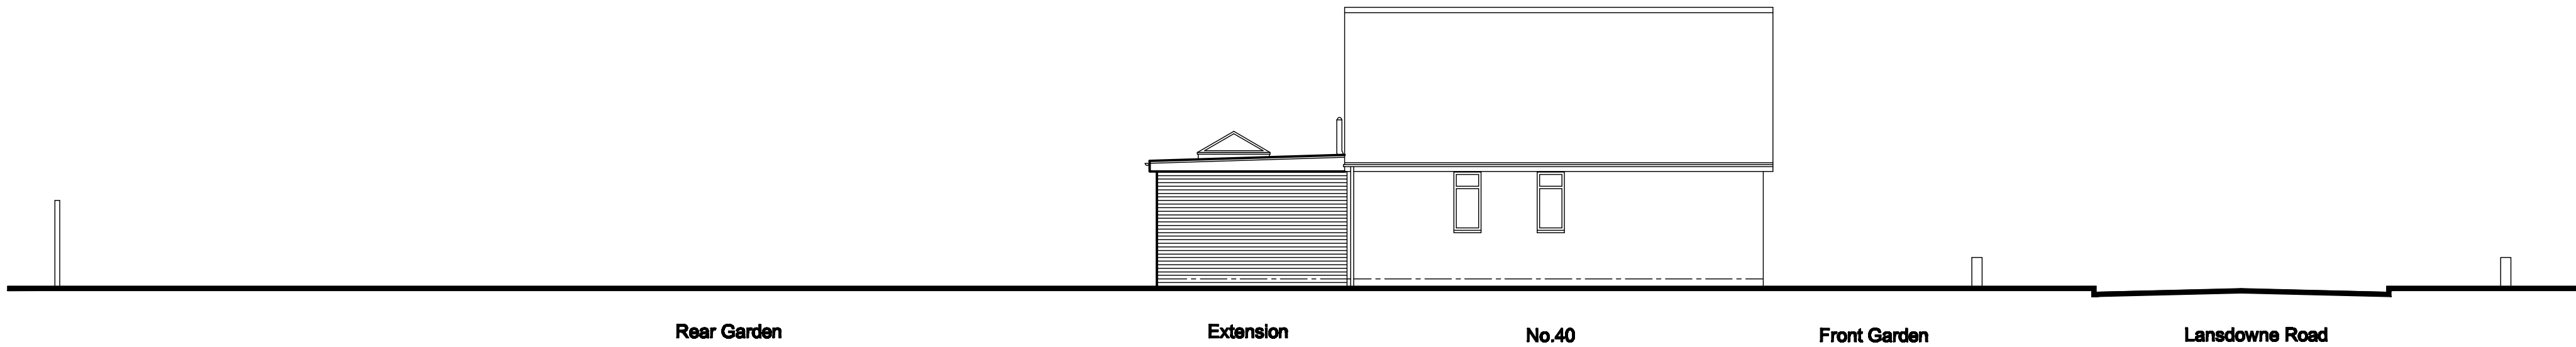

PROPOSED SITE CROSS SECTION  
Scale 1:100

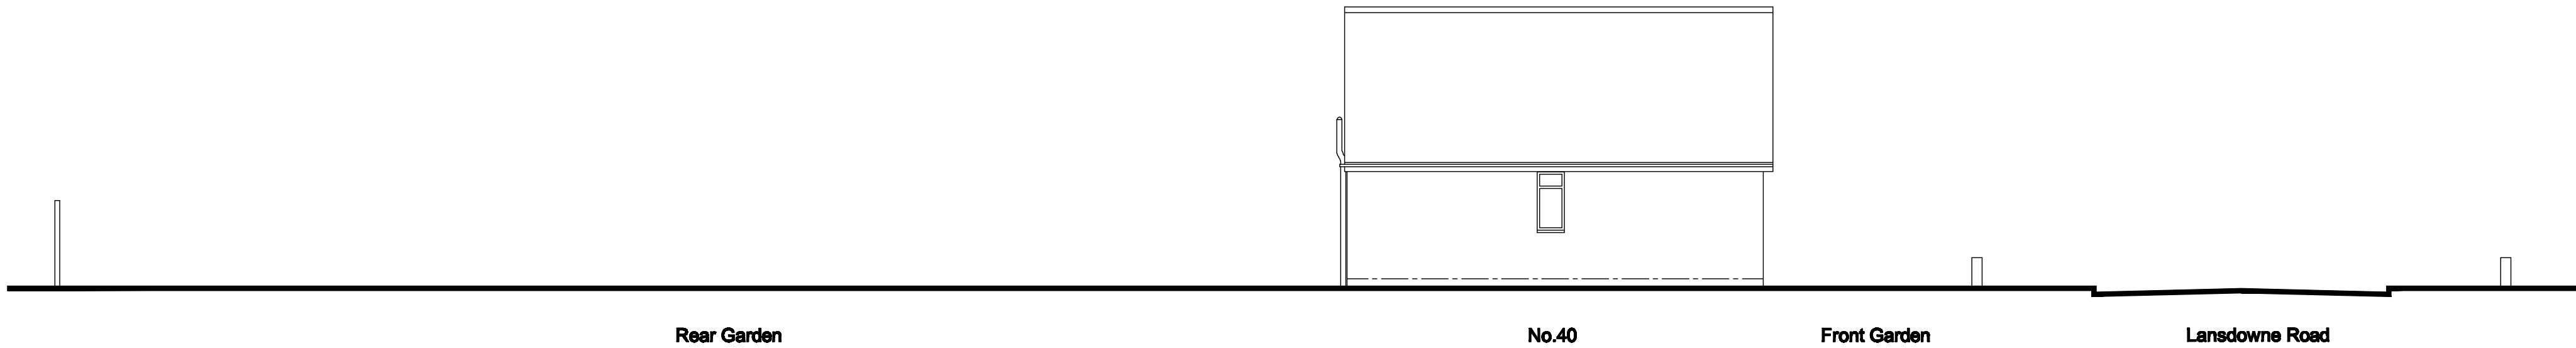

EXISTING SITE CROSS SECTION  
Scale 1:100

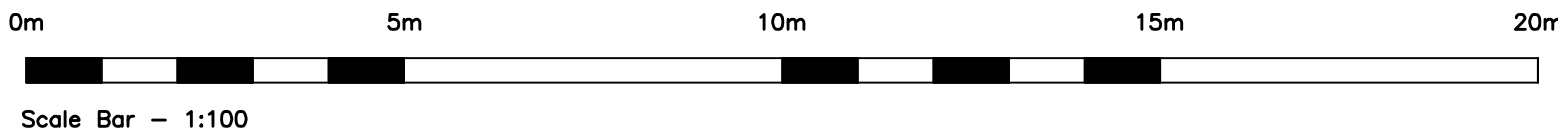

Scale Bar = 1:100

ADCS

Architectural Design

Computer Services

30 Foxley Lane  
Worthing  
West Sussex  
BN13 3AD  
Tel: 01903 280701  
E-mail:  
adcs@sky.com

Client

MR L. & MRS NALLY

Project

PROPOSED REAR EXTENSION  
40 LANSDOWNE ROAD  
LITTLEHAMPTON  
WEST SUSSEX BN17 6JG

Drawing

EXISTING & PROPOSED SITE  
CROSS SECTIONS

Scale

1:100 @ A1

Date

14.06.18

Drawn

TP

Drawing No.

Revision

1378/P03