




FW-S1 to FW01(BD)

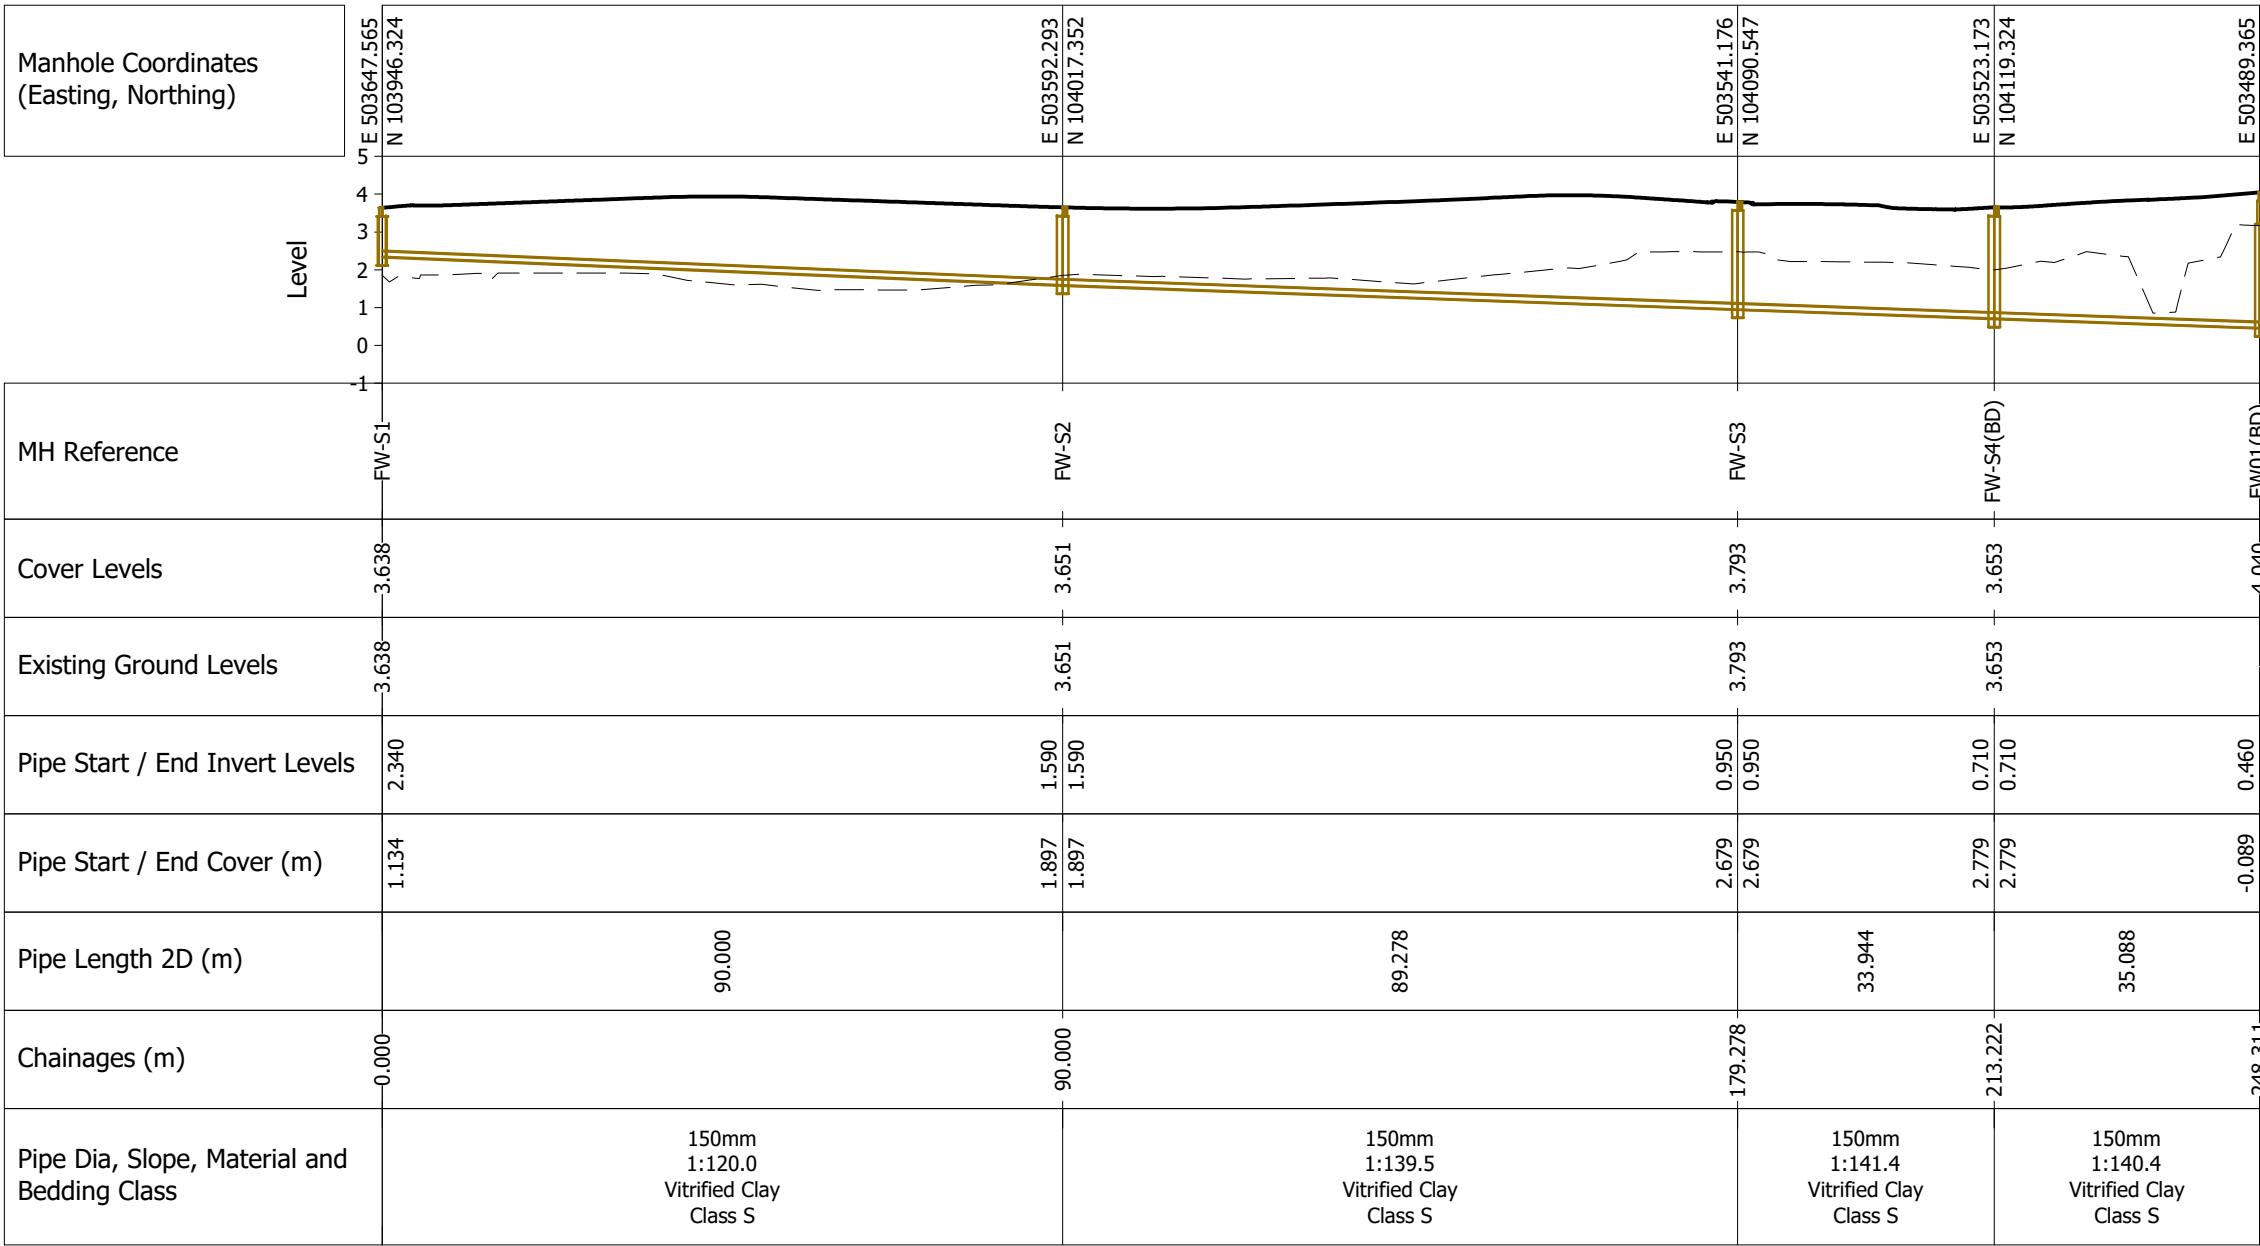

FW-N1 to FW12

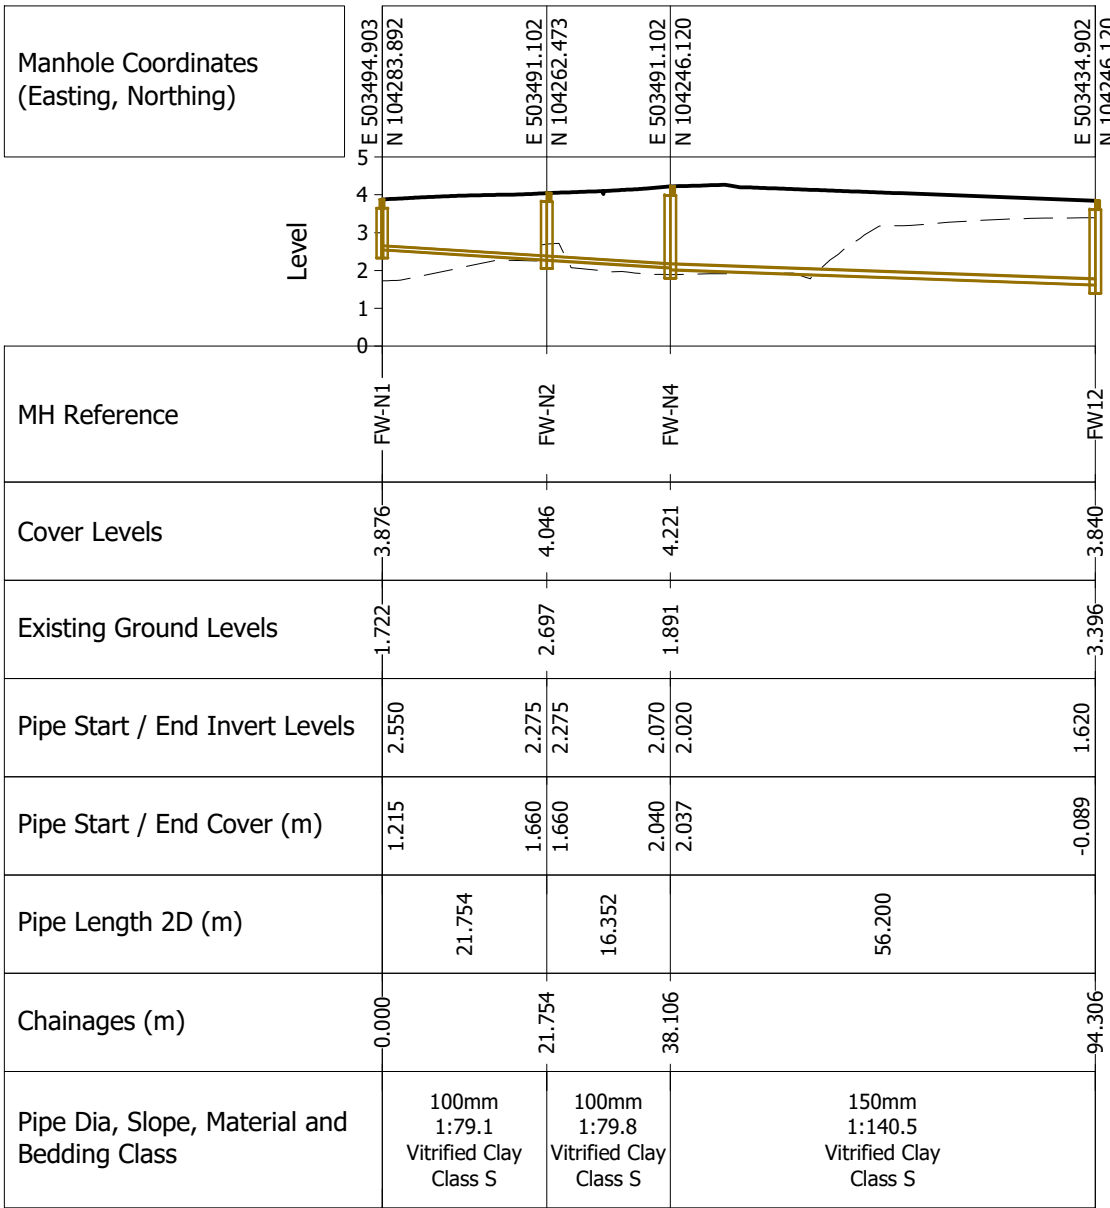

FW-N3 to FW-N4

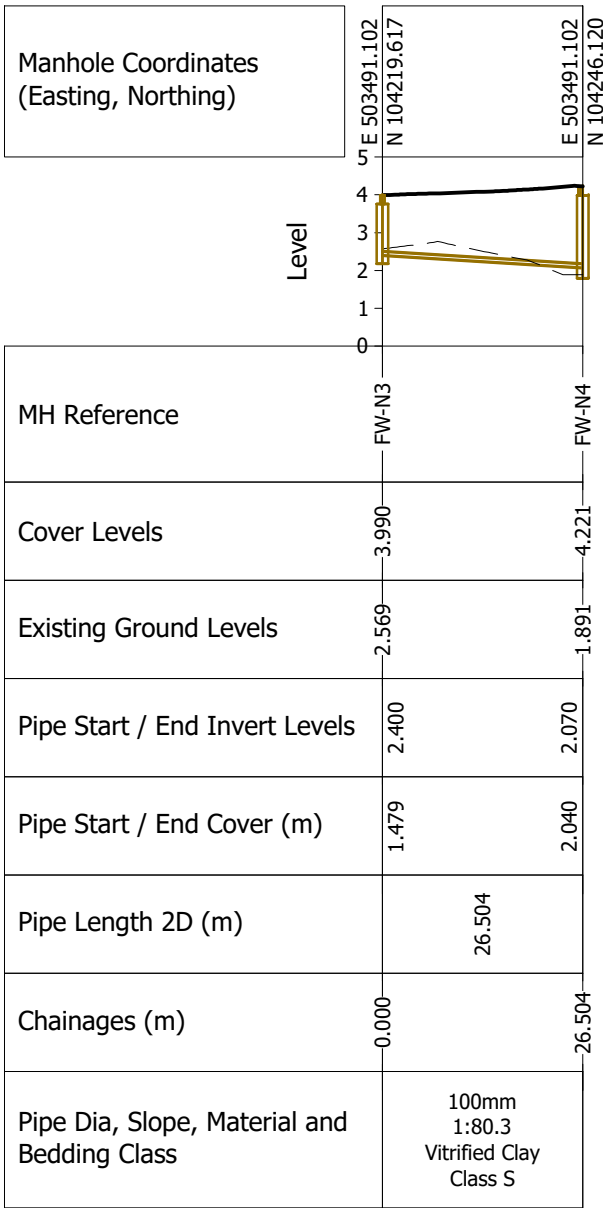

© Mayer Brown Limited Copyright. The drawings, information and data recorded in this document ("the information") is the property of Mayer Brown. This document and the information are solely for the use of the authorised recipient and this document may not be used, copied or reproduced in whole or part for any purposes other than which it was supplied by Mayer Brown. Mayer Brown makes no representation, undertakes no duty and accepts no responsibilities to any third party who may use or rely upon this document or the information.

A2 ORIGINAL

© Crown copyright, all rights reserved. 2020. Licence number 0100031673.

KEY

- EXISTING GROUND PROFILE
- PROPOSED ROAD PROFILE
- FOUL WATER SEWER PROFILE

NOTES:

- This drawing is not to be scaled.
- The drawing is to be read in conjunction with Mayer Brown "Drainage General Arrangement" drawing series PHLITTLE-P4-20.
- This drawing is to be read in conjunction with all other relevant engineering and landscaping drawings. Any discrepancies are to be reported to the engineer immediately for clarification.

PRELIMINARY
NOT FOR CONSTRUCTION

P1	Initial issue. (TC)	SF	04/06/20
----	---------------------	----	----------

rev.	amendment	checked	date
------	-----------	---------	------

Mayer Brown Limited
Lion House, Oriental Road, Woking, Surrey GU22 8AR
Telephone 01483 750 508 Fax 01483 750 437
wokingoffice@mayerbrown.co.uk www.mayerbrown.co.uk

client
PERSIMMON HOMES THAMES VALLEY

project
PHASE 4
LITTLEHAMPTON

scale
H=1:1000 V=200

drawn by
TC

checked by
SF

date
JUNE 2020

cad file
40.DWG

title
PROPOSED FOUL WATER DRAINAGE
LONGITUDINAL SECTIONS

Mayer Brown Limited jobcode

suitability
-

revision
P1

drawing number
PHLITTLE-P4-41-1