

Persimmon Homes

North Littlehampton: Phase 4

Proposed planting LA403

Key

Site boundary

Soft landscape proposals



Tree planting: refer to details and tree and hedge plant schedule. Note: where trees are positioned within narrow planting areas, an underground cellular / structure will be necessary to achieve minimum 8 cubic metres of soil (per tree).

Tree Root Barrier: Min 2m deep root barrier to be installed ReRoot 2000 high strength deep application root barrier.

Shrub planting: refer to drawing LA403 for plant schedule



Laurel Hedge and Native Hedge planting refer to drawing LA403 for details and the plant schedule.



Climbing plants: refer to LA403 for plant schedule



Species rich turf: refer to LA402 for specification



Amenity grass: refer to LA402 for specification

Hard landscape proposals



Parking bays: Tarmac or block paving (Bracken colour)



Private paths: Marshalls slab paving (Buff colour)



Shared / private driveways: Marshalls block paving (Bracken colour)



Raised junction: Marshalls block paving (Brindle colour)



Perimeter footpath Area: Self binding compacted gravel, Buff colour



Perimeter footpath adjacent to Central Wetland Area: Tarmac



Planting schedules

Number	Abbreviation	Species	Specification	Density
5	Ac	Acer campestre	Standard :3 brks :2x :B	Counted
3	A lam	Amelanchier lamarckii	Extra heavy :3x :RB	Counted
1	BETJACA	Betula utilis jacquemontii	Feather :5 brks :2x :B	Counted
112	Cmo	Crataegus monogyna	1+1 or 1/1 :Transplant - seed raised :B	0.3Ctr Double Staggered at 0.25m offset
84	Ia	Ilex aquifolium	C: Leader and laterals	0.3Ctr Double Staggered at 0.25m offset
57	Sau	Sorbus aucuparia	1+1 or 1/1 :Transplant - seed raised :B	0.3Ctr Double Staggered at 0.25m offset
19	TcGS	Tilia cordata 'Green Spire'	Extra heavy :3x :RB	Counted

Number	Abbreviation	Species	Specification	Density
293	CHOTE	Choisya ternata	Bushy :5 brks :C	0.7Ctr
111	CHOTE	Choisya ternata	Bushy :5 brks :C	0.5Ctr
121	ChdAB	Choisya x dewitteana 'Apple Blossom'	Bushy :5 brks :C	0.5Ctr
112	Cav	Corylus avellana	1+1 or 1/1 :Branched : :2 brks :B	0.3Ctr Double Staggered at 0.25m offset
30	EUON	Euonymus europaeus	1+2 :Branched :5 brks :B	0.3Ctr Double Staggered at 0.25m offset
31	EDSB	Euonymus fortunei 'Dart's Blanket'	Bushy :5 brks :C	0.5Ctr
301	EFEG	Euonymus fortunei 'Emerald Gaiety'	Bushy :9 brks :C	0.5Ctr
201	HEB.RE	Hebe 'Red Edge'	Bushy :7 brks :C	0.5Ctr
205	LAU NOB	Laurus nobilis	Bushy :9 brks	0.3Ctr
444	LaH	Lavandula angustifolia 'Hidcote'	Bushy :7 brks :C	0.5Ctr
30	LIGVU	Ligustrum vulgare	1+1 or 1/1 :Branched :3 brks :B	0.3Ctr Double Staggered at 0.25m offset
246	LONNIMG	Lonicera nitida 'May Green'	C	0.4Ctr
221	PfA	Potentilla fruticosa 'Abbotswood'	Bushy :5 brks :C	0.6Ctr
144	PIOL	Prunus laurocerasus 'Otto Luyken'	Bushy :5 brks :C	0.6Ctr
40	PRUSP	Prunus spinosa	1+1 or 1/1 :Branched : :2 brks :B	0.3Ctr Double Staggered at 0.25m offset
30	Rca	Rosa canina	1+1 or 1/1 :Branched : :3 brks :B	0.3Ctr Double Staggered at 0.25m offset
410	ROSOFMIJU	Rosmarinus offi. 'Miss Jessop's Upright'	Bushy :4 brks :C	0.45Ctr
30	SAMNI	Sambucus nigra	1+1 or 1/1 :Branched :3 brks :B	0.3Ctr Double Staggered at 0.25m offset
172	ShFM	Sarcococca humilis 'Fragrant Mountain'	Bushy :4/6 brks :C	0.5Ctr
113	SkMM	Skimmia japonica 'Magic Marlot'	Bushy :4 brks :C	0.5Ctr
183	SJAW	Spiraea japonica 'Anthony Waterer'	Branched :17 brks :C	0.6Ctr
225	V d	Viburnum davidii	Bushy :2 brks :C	0.5Ctr
30	VIBLA	Viburnum lanata	1+2 or 1/2 :Branched :3 brks :B	0.3Ctr Double Staggered at 0.25m offset


Number	Abbreviation	Species	Specification	Density
195	SEDSP	Sedum spectabile	C	0.4Ctr

Number	Abbreviation	Species	Specification	Density
4	C arm	Clematis armandii	Several Shoots :2 brks :Caned	Counted
19	CLEVI	Clematis vitalba	Several Shoots :2 brks :C	0.3Ctr Double Staggered at 0.25m offset
2	PARQU	Parthenocissus quinquefolia	Several Shoots :3 brks :Caned	Counted

Number	Abbreviation	Species	Specification	Density
341	CALACKF	Calamagrostis acutiflora 'Karl Foerster'	C	0.5Ctr

General tree pit detail

Scale 1:10

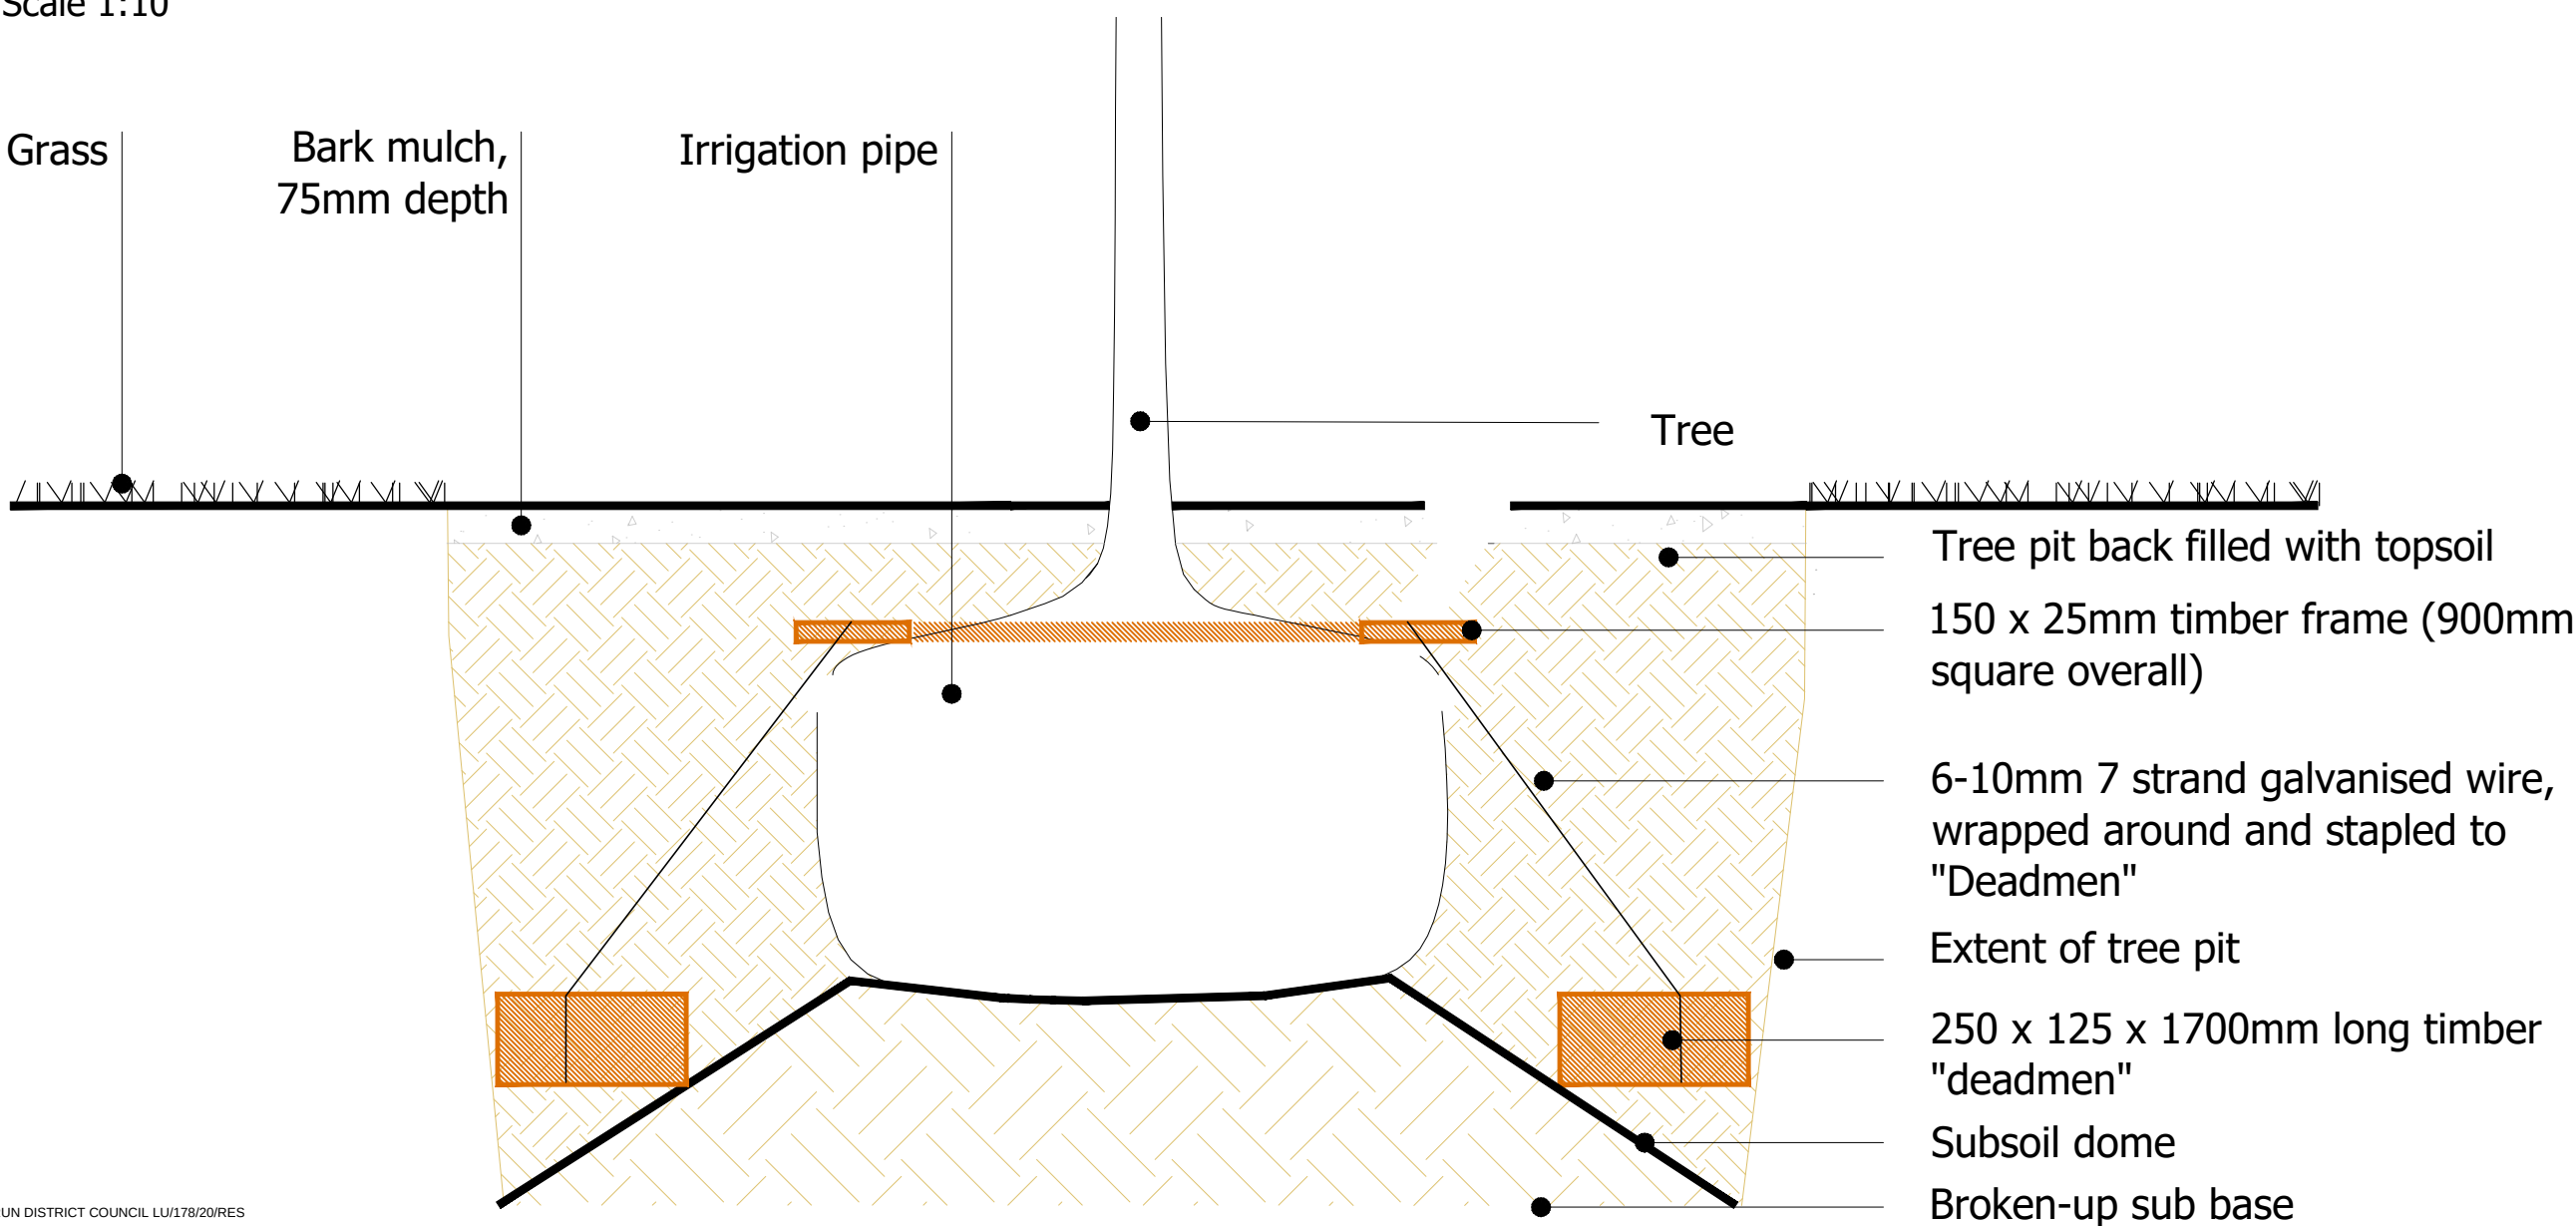

Tree image



Tilia cordata 'Green Spire'

Ref: Hillier



A088461 LA400-403[J]dwg 12 February 2021

5th Floor, Longcross Court, 47 Newport Road, Cardiff CF24 0AD
Tel: +44 (0) 29 2082 9200 Fax: +44 (0) 29 2045 5321
www.tetratechurope.com

Based upon Ordnance Survey data with the permission of Ordnance Survey on behalf of the Controller of her Majesty's Stationery Office. Tetra Tech Limited 2021.
© Crown copyright and database rights 2021 Ordnance Survey 0100031673

© Tetra Tech Limited 2021. Registered in England 1959704