
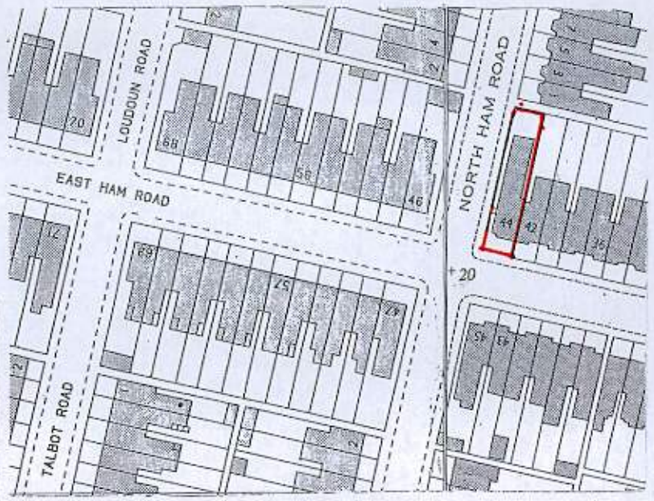



LOCATION PLAN 1:1250

10 0 10 20 30 40 50


SCALE 1:1250 ON A3 PAPER

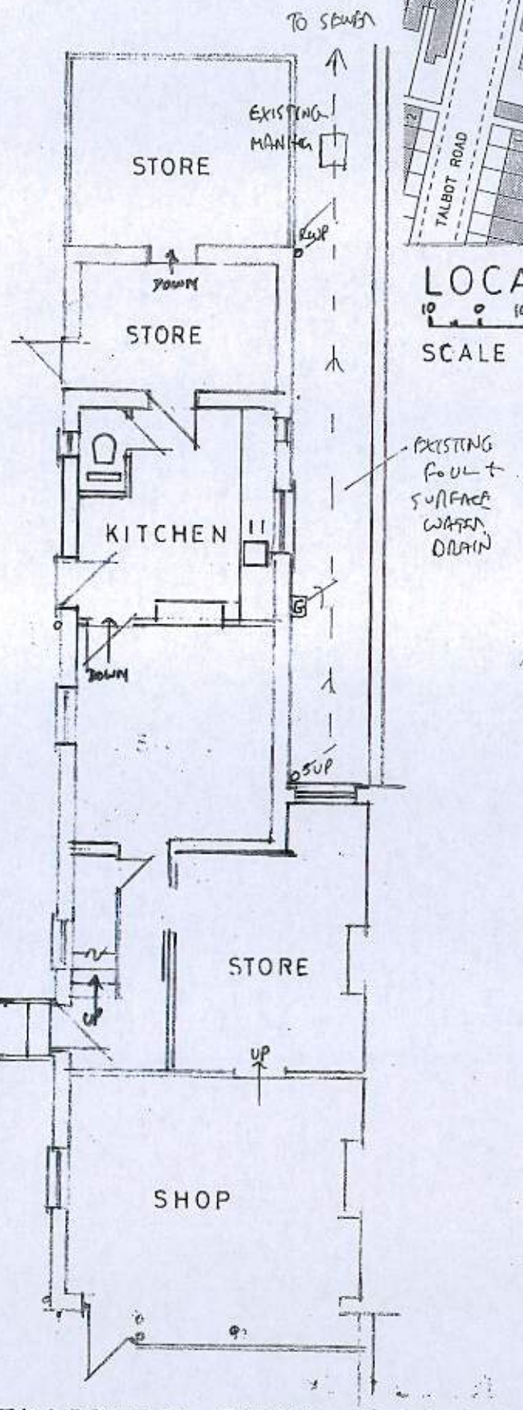


EXISTING GROUND FLOOR

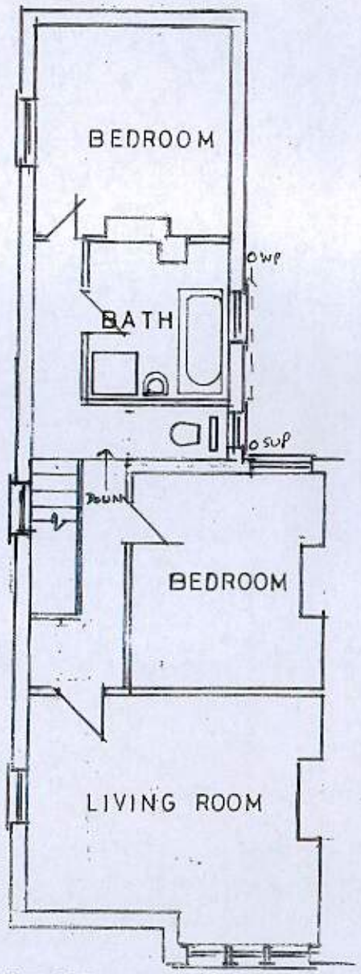

EXISTING FIRST FLOOR

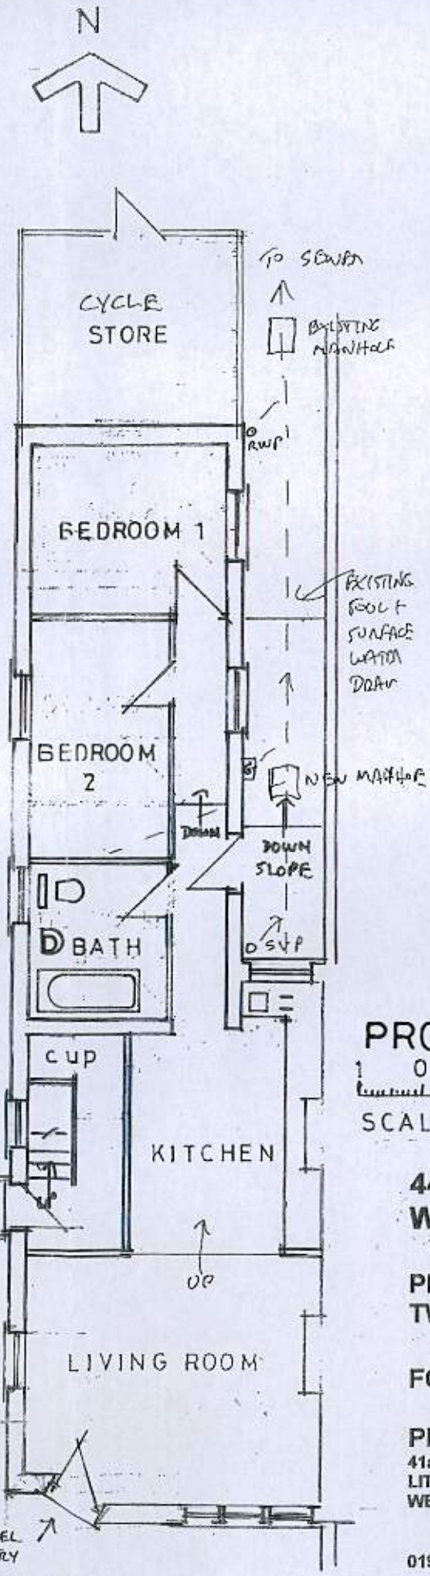


PROPOSED GROUND FLOOR

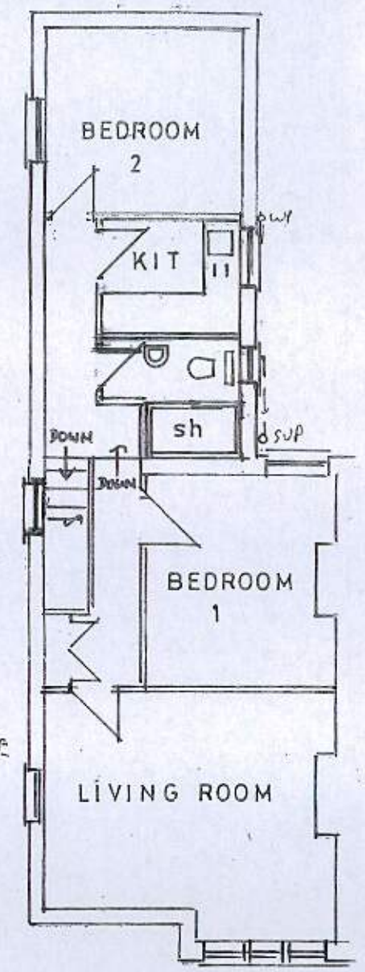

PROPOSED FIRST FLOOR

1 0 1 2 3 4 5 6 7

SCALE 1:100 ON A3

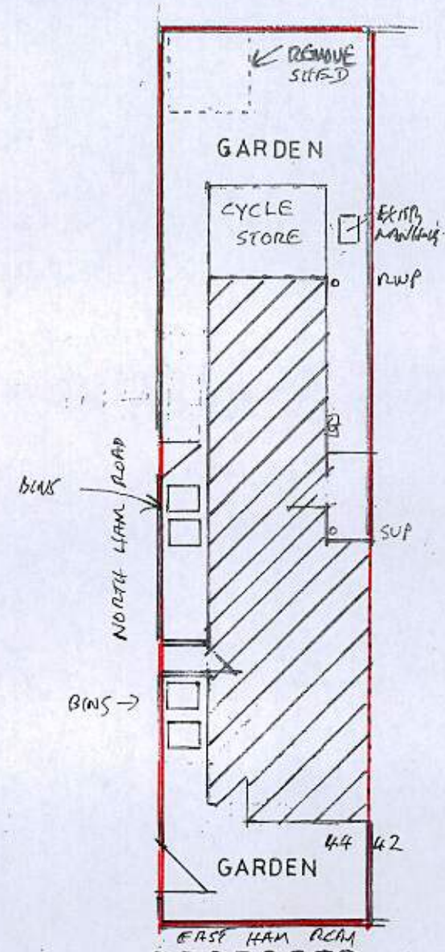

PROPOSED SITE PLAN

1 0 1 2 3 4 5 6 7 8 9

SCALE 1:200 ON A3

44 EAST HAM ROAD LITTLEHAMPTON
WEST SUSSEX BN17 7AP

PROPOSED CONVERSION INTO TWO SELF-CONTAINED FLATS

FOR MR & MRS CHAMBERS

PETER D. KING F.R.I.C.S. CHARTERED SURVEYOR
41a BEACH ROAD
LITTLEHAMPTON
WEST SUSSEX BN17 5JA

01903 770846

DRAWING PREPARED FOR PLANNING APPLICATION ONLY
AMENDED 27/06/2013 20/08/2013 18/3/2014

DATE: 15.05.2013 DRG. NO. 01 © PETER D. KING

ARUN DISTRICT COUNCIL LU/179/14/PL