




EXISTING WEST VIEW

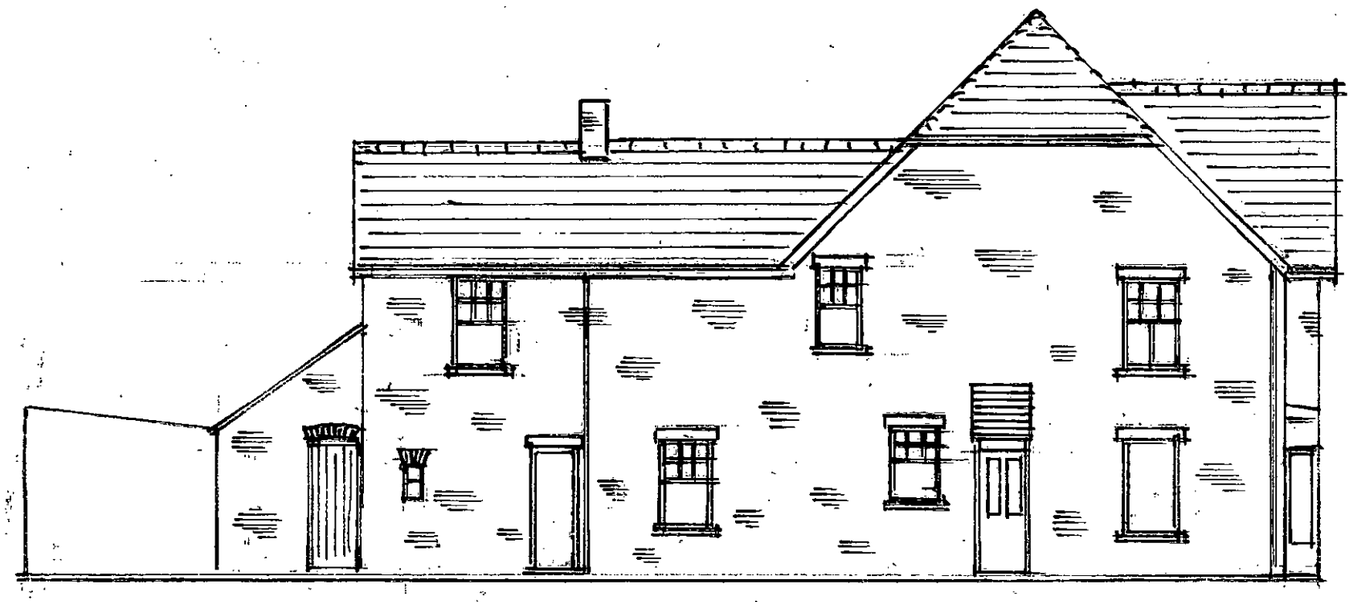

EXISTING NORTH VIEW

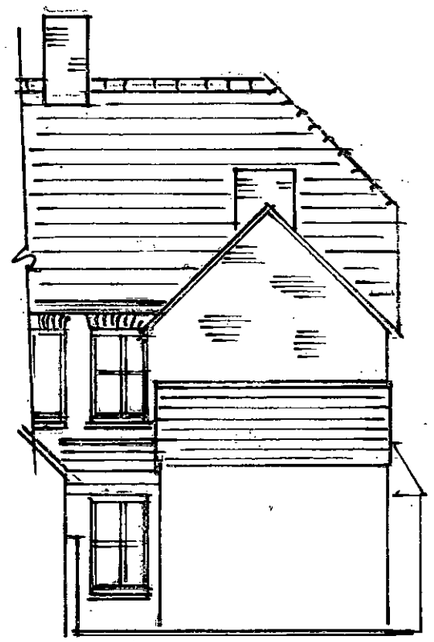

EXISTING SOUTH VIEW

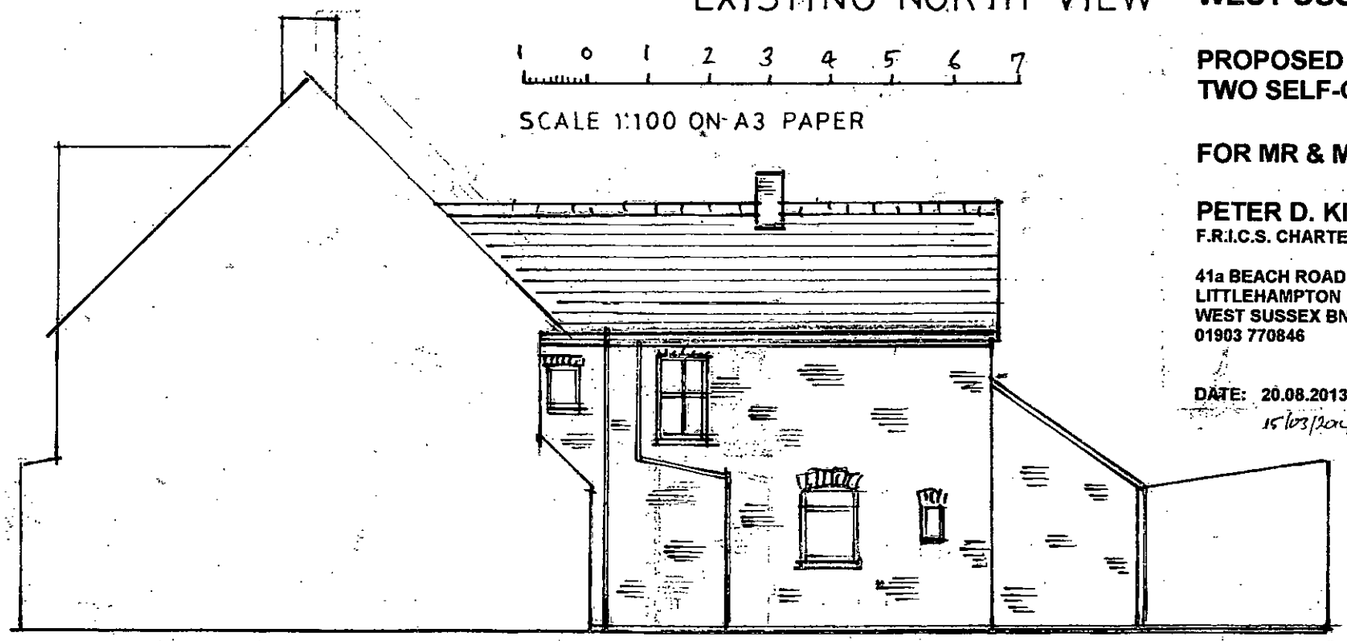

EXISTING EAST VIEW

1 0 1 2 3 4 5 6 7

SCALE 1:100 ON A3 PAPER

44 EAST HAM ROAD
LITTLEHAMPTON
WEST SUSSEX BN17 7AP

PROPOSED CONVERSION INTO TWO SELF-CONTAINED FLATS

FOR MR & MRS CHAMBERS

PETER D. KING
F.R.I.C.S. CHARTERED SURVEYOR

41a BEACH ROAD
LITTLEHAMPTON
WEST SUSSEX BN17 5JA
01903 770846

DRAWING PREPARED FOR PLANNING APPLICATION ONLY

DATE: 20.08.2013 15/03/2014 **DRG. NO. 02**

© PETER D. KING

ARUN DISTRICT COUNCIL LU/179/14/PL