ARUN DISTRICT COUNCIL
No. LU 17 06
RECEIVED 30-1-06

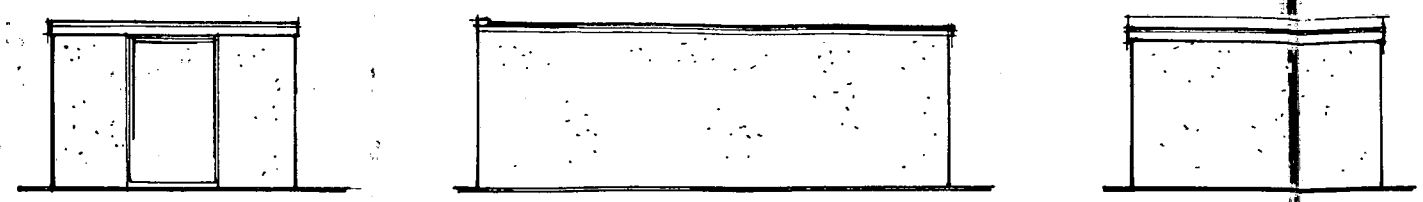

front sides rear

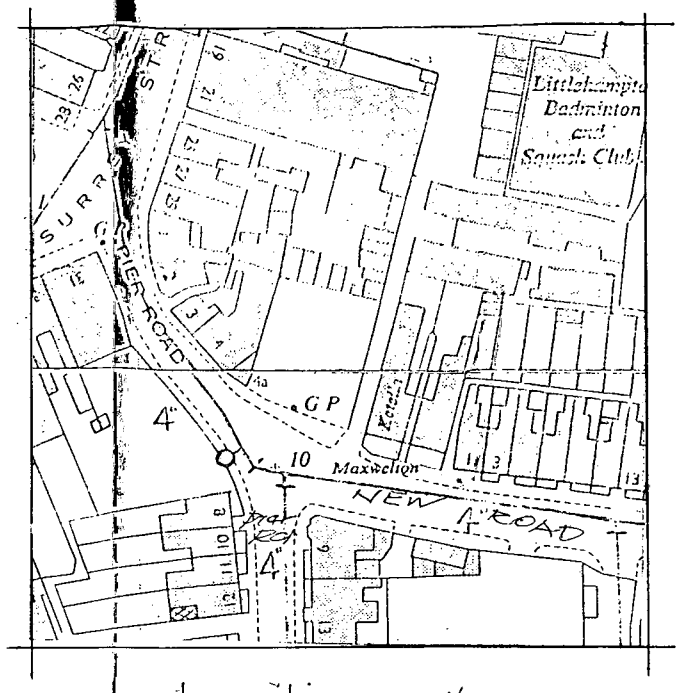

location 1/2500

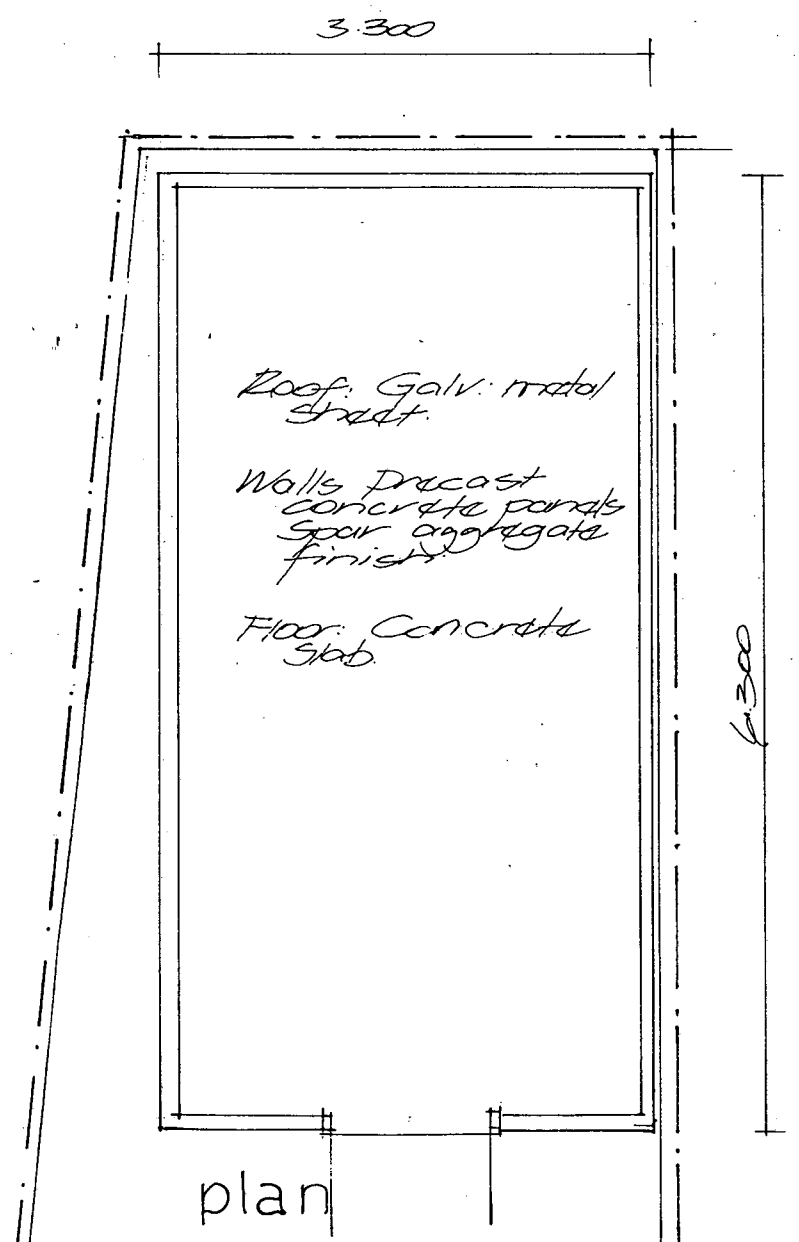

plan

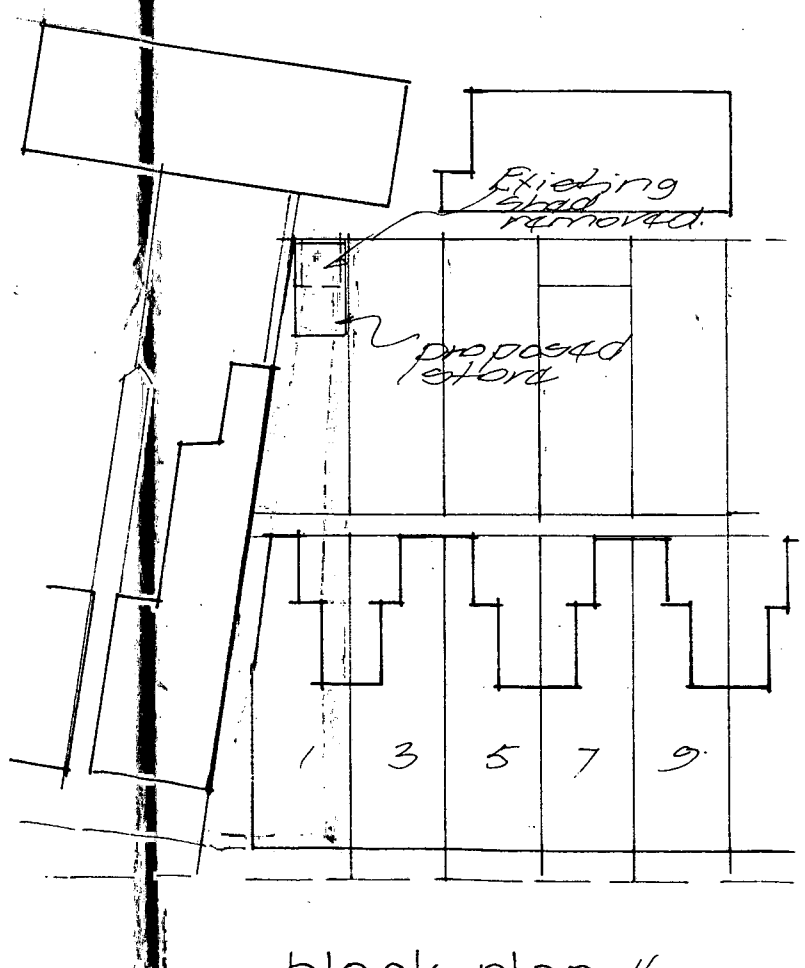

block plan 1/500

proposed store
1, NEW ROAD LITTLEHAMPTON

for Mr G. Tyler

Scale 1:50 & 1:100
Date January 2006

R.V. Roberts
Worthing 500050

plan no. 4380

ARUN DISTRICT COUNCIL:LU/17/06/ 30/01/2006