PRODUCED BY AN AUTODESK EDUCATIONAL PRODUCT

Scale 1:50

0 1000 2000 3000 4000 5000

Existing Ground Plan

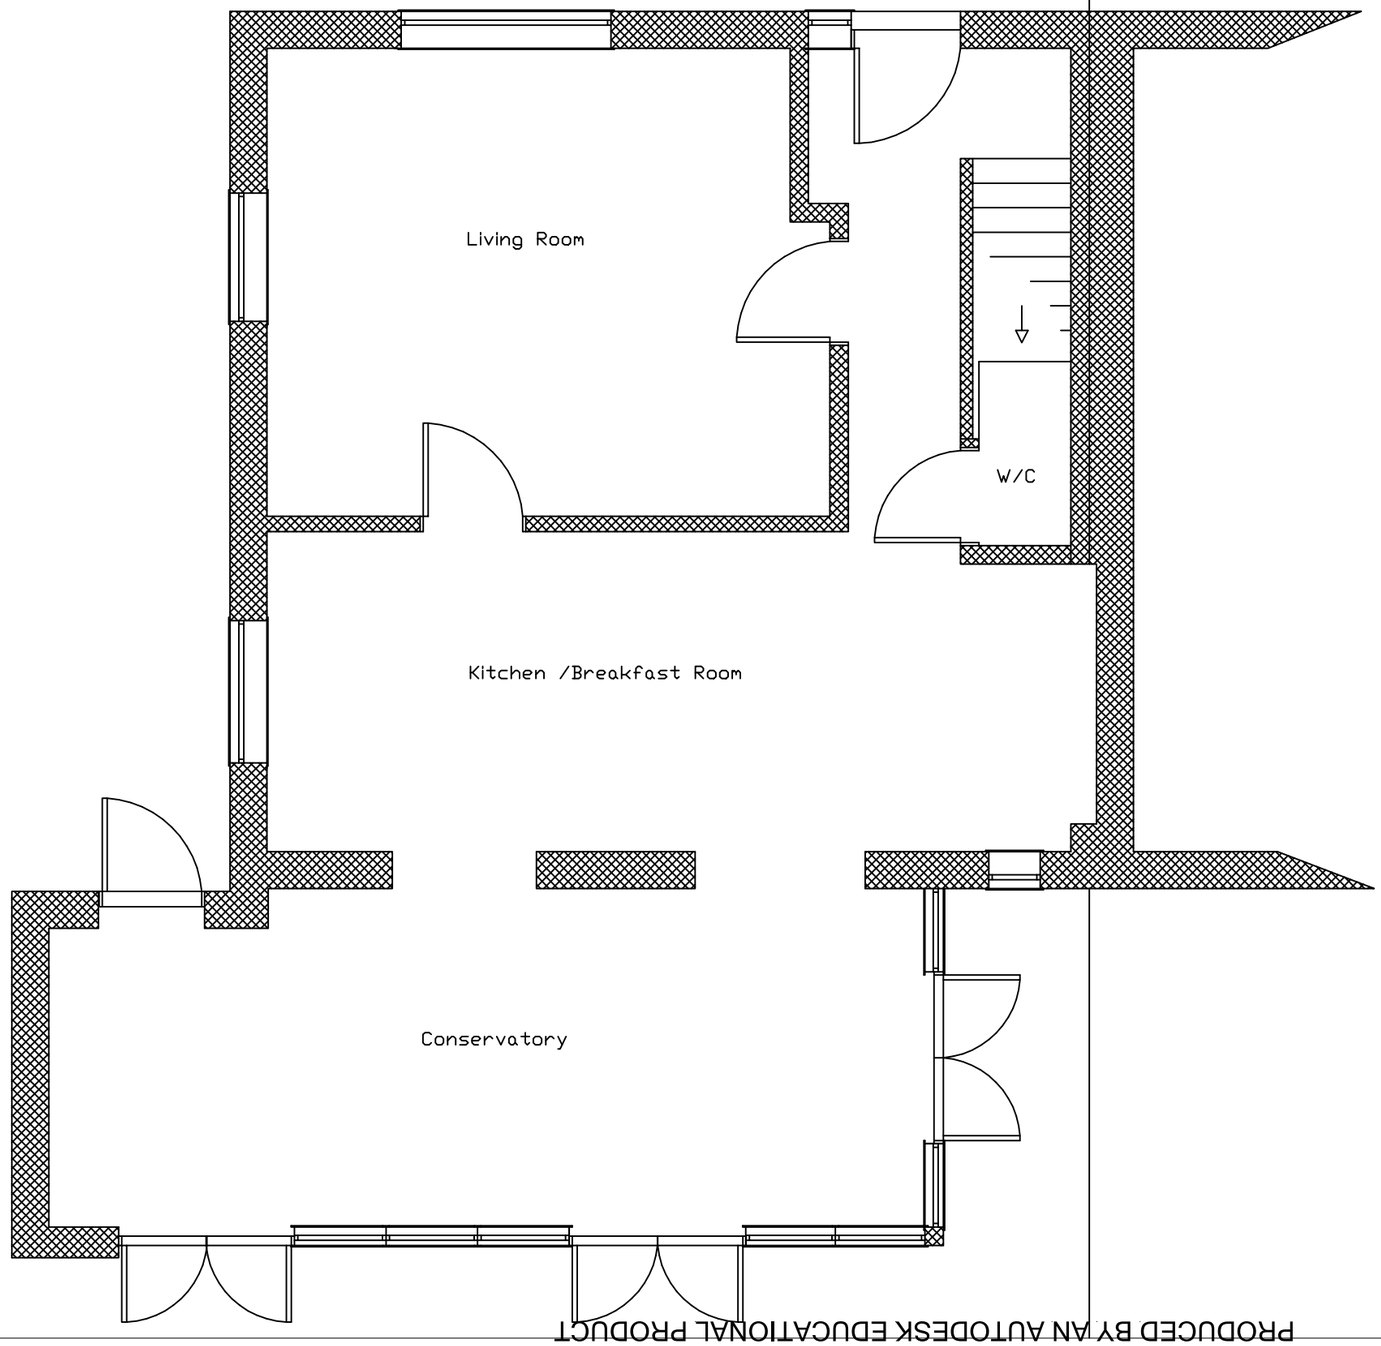

Notes

This drawing is copyright
Figured dimensions are to be taken in preference to scaled and large scaled drawings in preference to small
The builder is to carry out an inspection before start of work and satisfy himself of the extent of the work required
Any discrepancies found within this drawing should be reported to the author before work commences
Parts of the property which are covered or inaccessible have not been inspected and no responsibility is accepted for these items This includes underground pipework and drainage
No work is to encroach onto neighbouring properties
All work shall comply with British Standards, Codes of Practice and all other relevant legislation

Original paper size A3

Revisions

Project

Conservatory to Side Elevation of Property.

At
2 Armarda Way,
Littlehampton, BN17 6QY

Client

Mr Denney

Drg. No.	Sheet 1 of 8
03/15/AW-01	Date 24/03/2015
	Scale 1:50

The Project Support Practice
Project management Contract costing Claims consultants
Waterlooville Hampshire PO7 7TH
Suite 12, Basepoint Business Centre Waterberry Drive
Phone: 02392 257722 Mobile: 07888 67 63 65
Email: tpsp@hotmail.co.uk Web: www.projectsupport.co.uk

PRODUCED BY AN AUTODESK EDUCATIONAL PRODUCT

PRODUCED BY AN AUTODESK EDUCATIONAL PRODUCT

PRODUCED BY AN AUTODESK EDUCATIONAL PRODUCT

ARUN DISTRICT COUNCIL LU/180/15/HH