
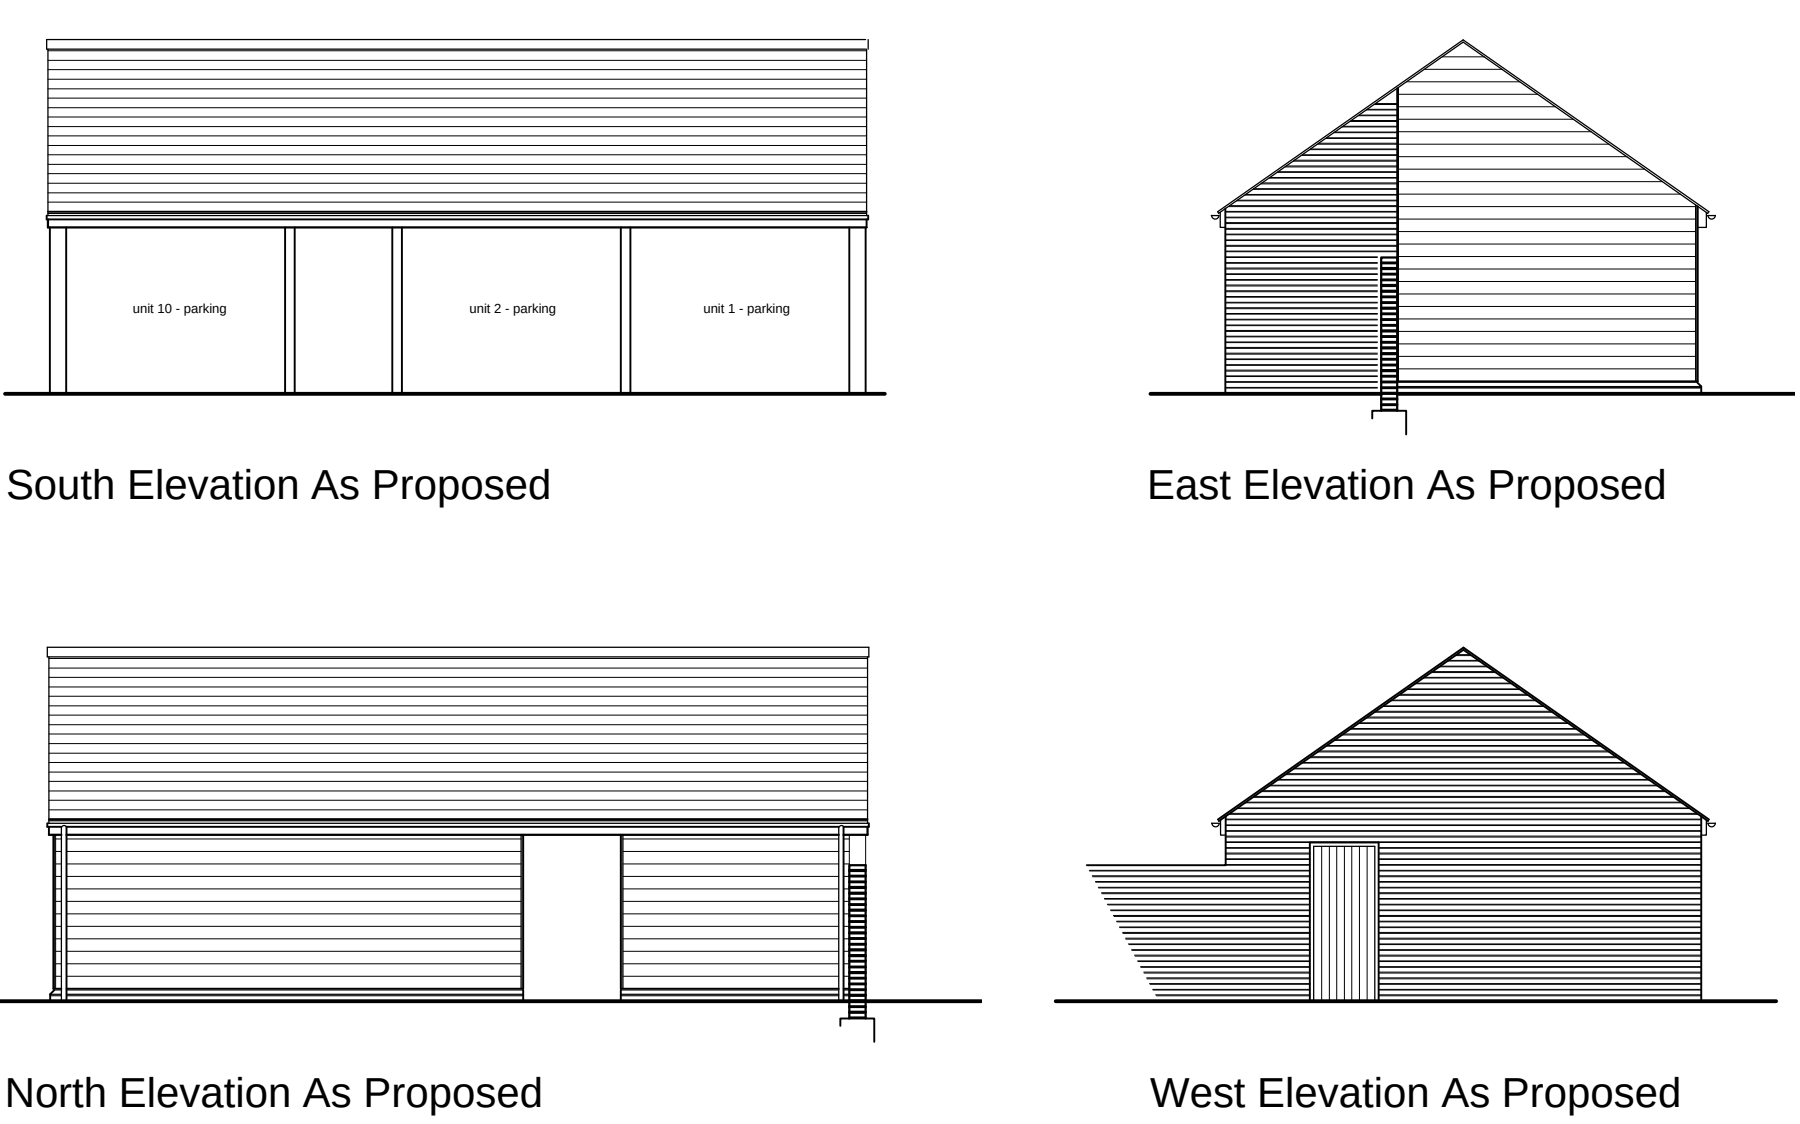


Car Port for Plots 1, 2 & 10 - 1:100 @ A1


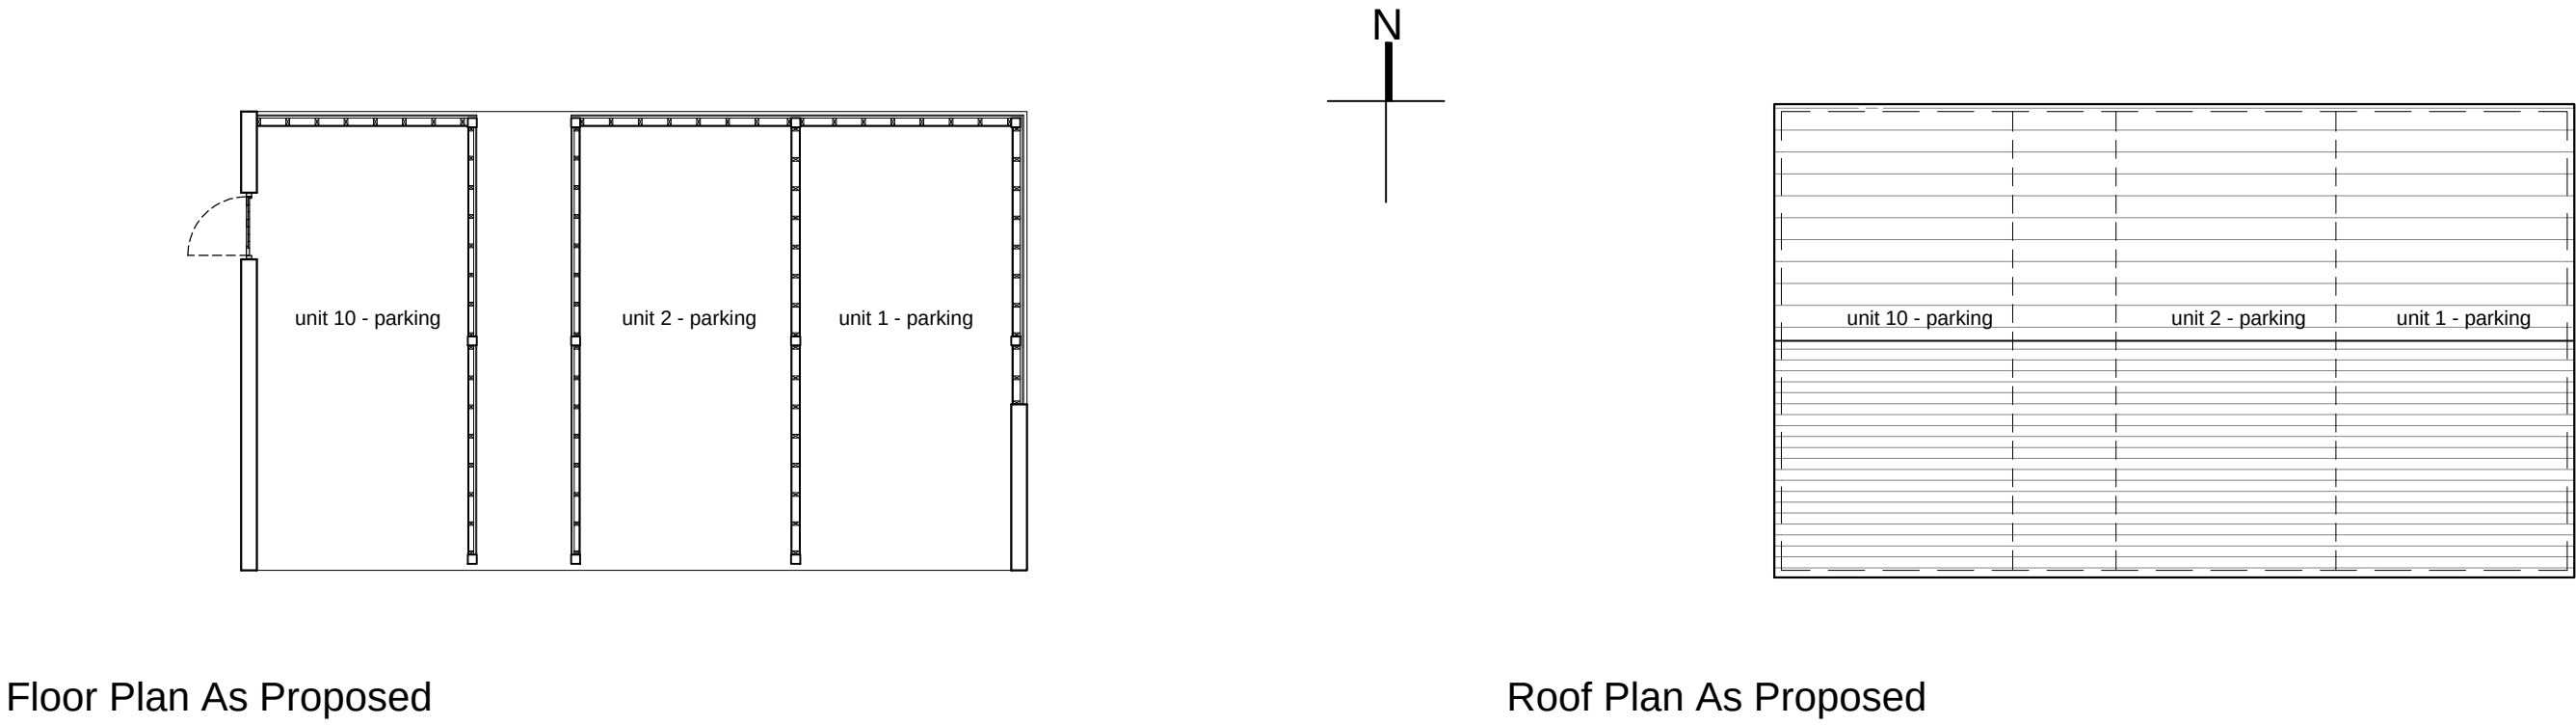


NOTES


- DO NOT SCALE OFF THIS DRAWING EXCEPT FOR PLANNING PURPOSES
- CHECK ALL DIMENSIONS ON SITE BEFORE ANY WORK IS COMMENCED
- ALL GOODS MATERIALS AND WORKMANSHIP MUST CONFORM WITH CURRENT BUILDING REGULATIONS, BRITISH STANDARDS AND CODES OF PRACTICE
- COPYRIGHT OF THIS DRAWING IS RETAINED BY THE ARCHITECT AND IT MUST NOT BE REPRODUCED WITHOUT WRITTEN CONSENT

Car Port Material Schedule	
	Eastern Wall of Plot 1 Parking: Wienerberger - Westminster Yellow Multi Stock facing brickwork
	All Brickwork to Car Ports as indicated except as above: Wienerberger - Nutcombe Multi Stock facing brickwork
	External Wall cladding: Central Click Wood horizontal cladding - colour ref:.....
	Roof finish to all Plots & Car Ports: Mary Elmer Thudome ENDURANCE fibre cement slates - colour: blueblack

Car Port for Plots 3, 6, 7, 8 & 9 - 1:100 @ A1

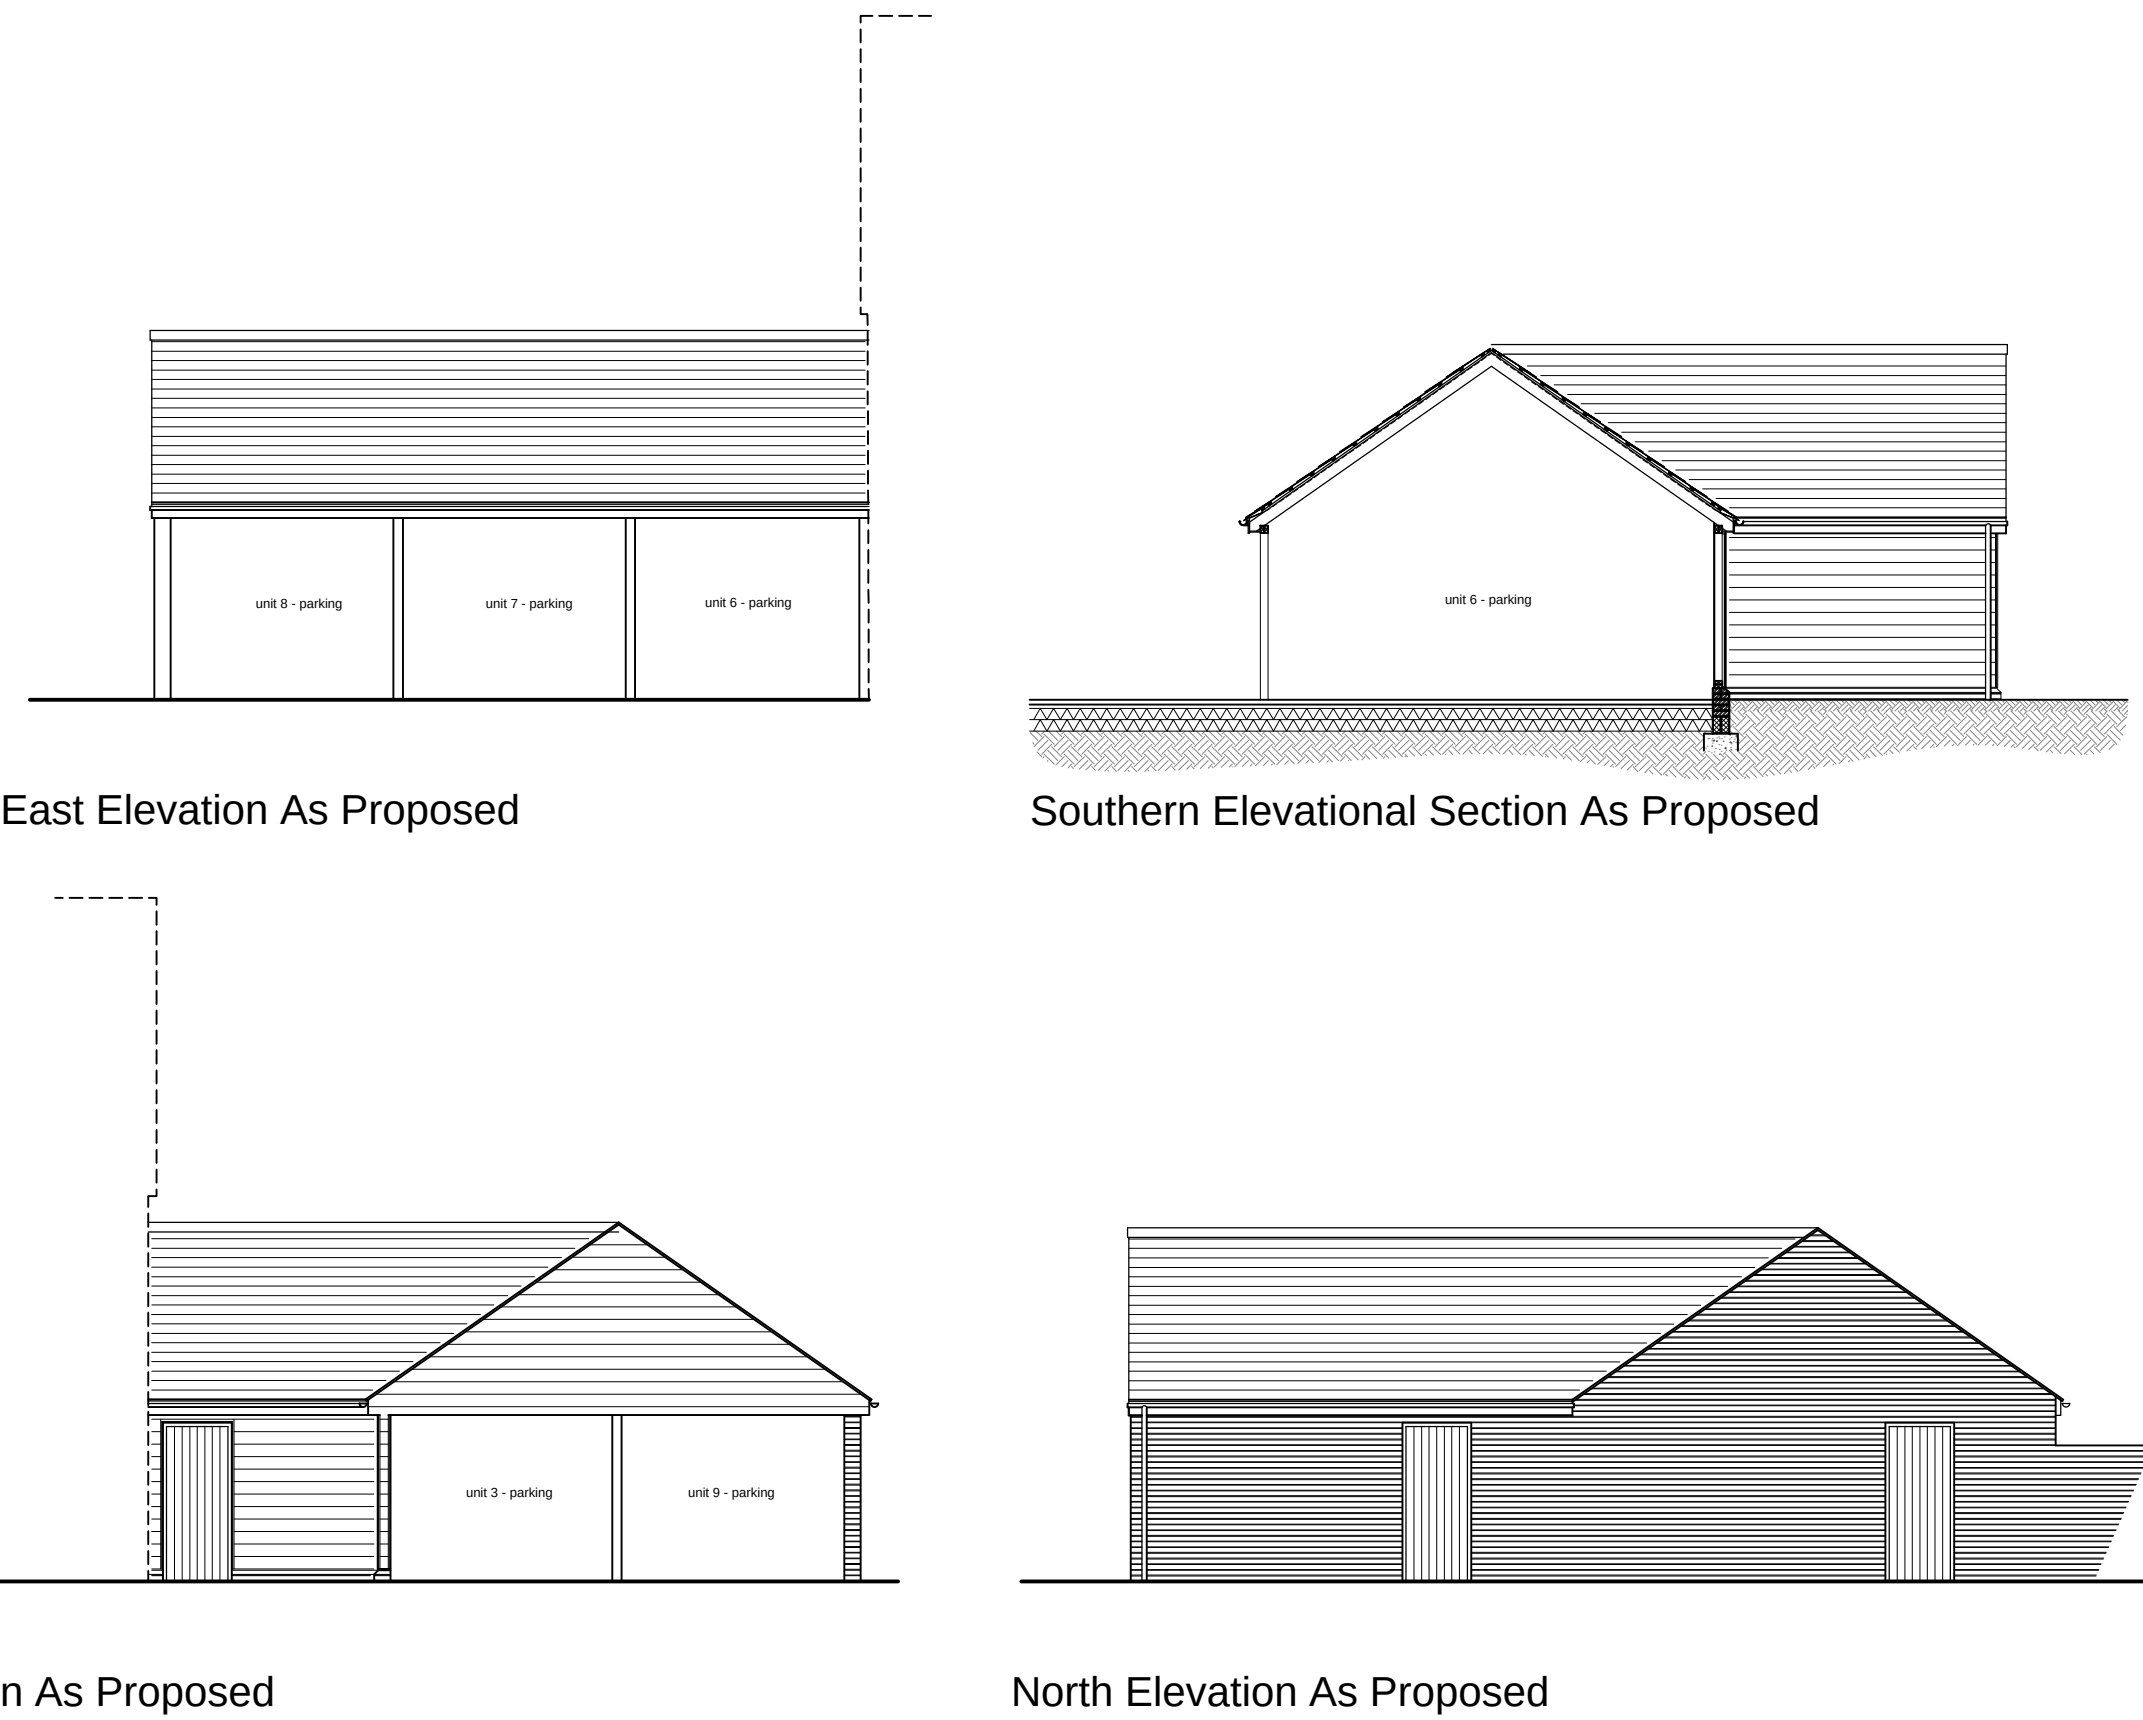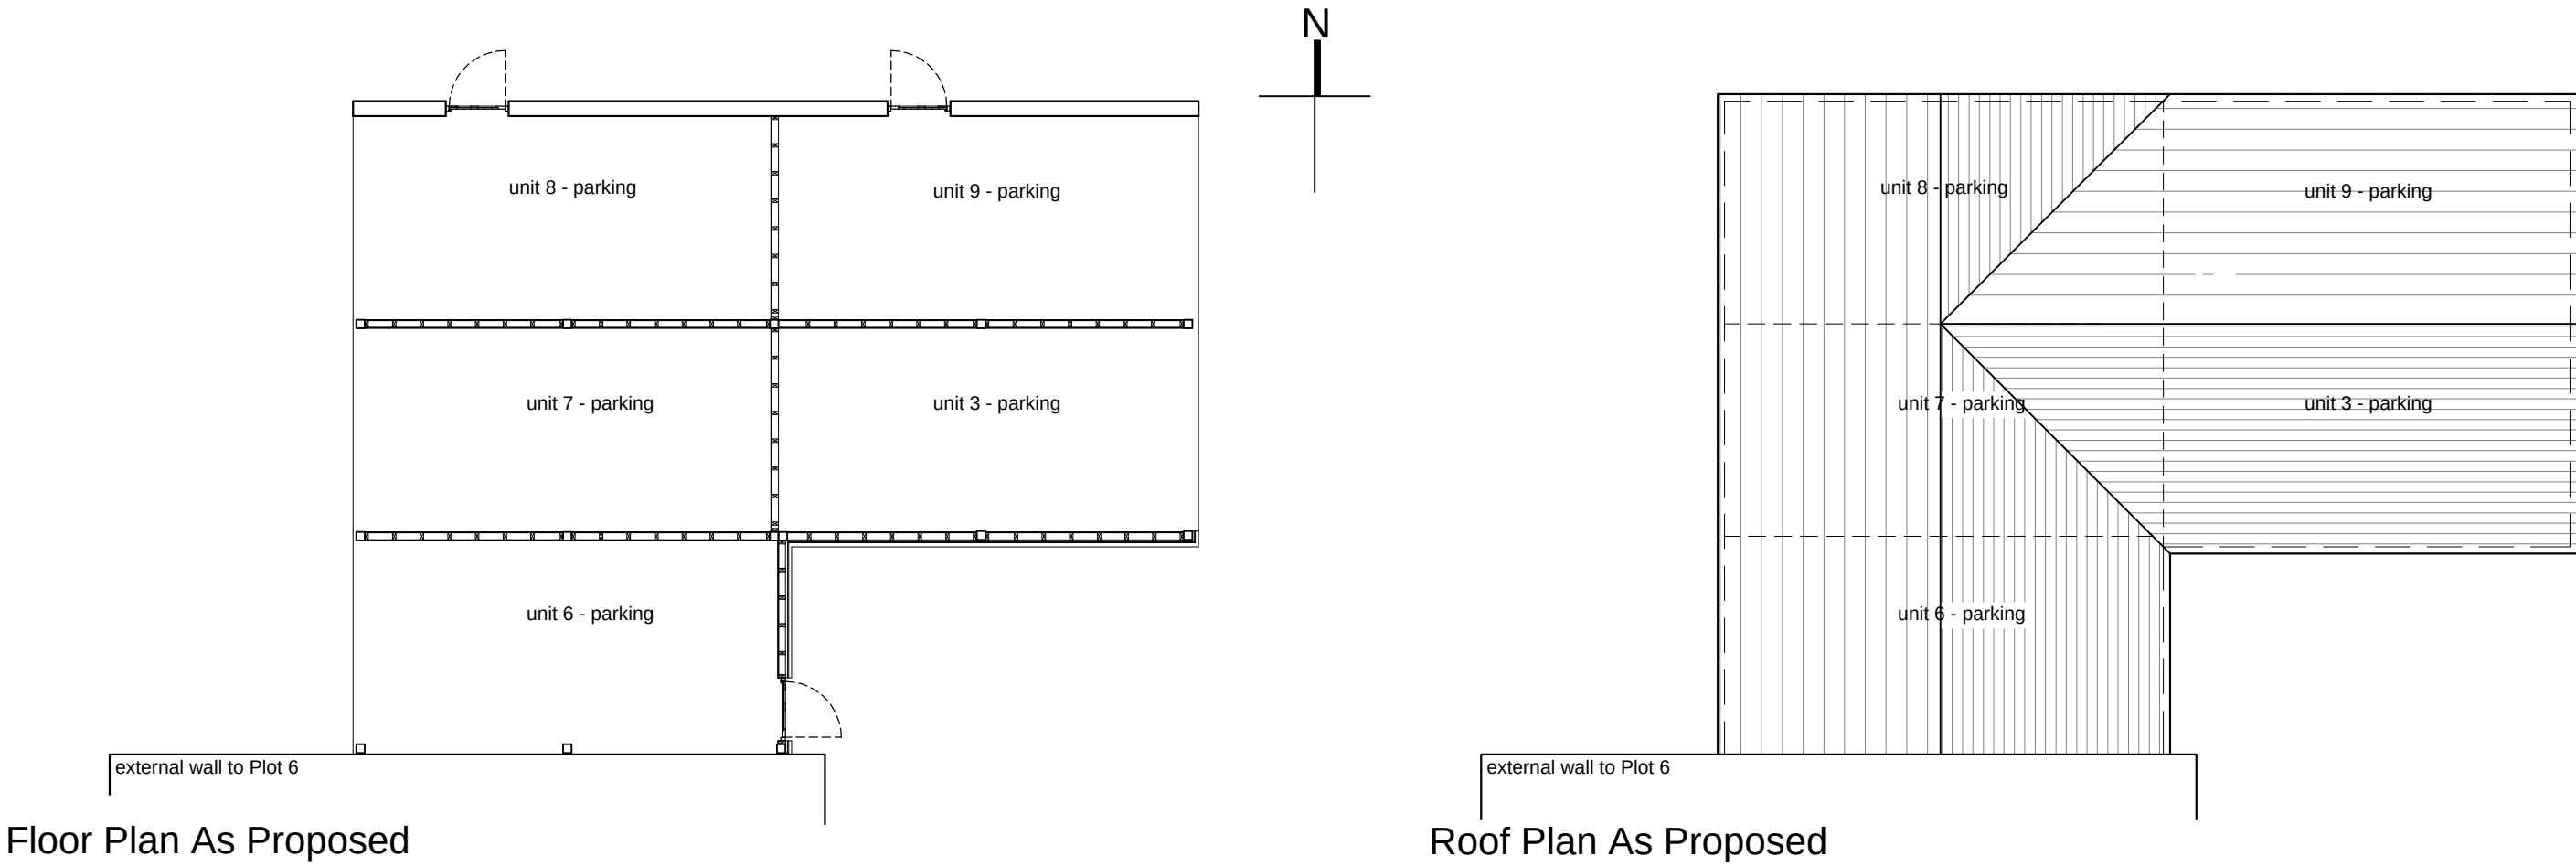

Pergola to Car Parking for Plots 4, 5 & Visitor - 1:100 @ A1

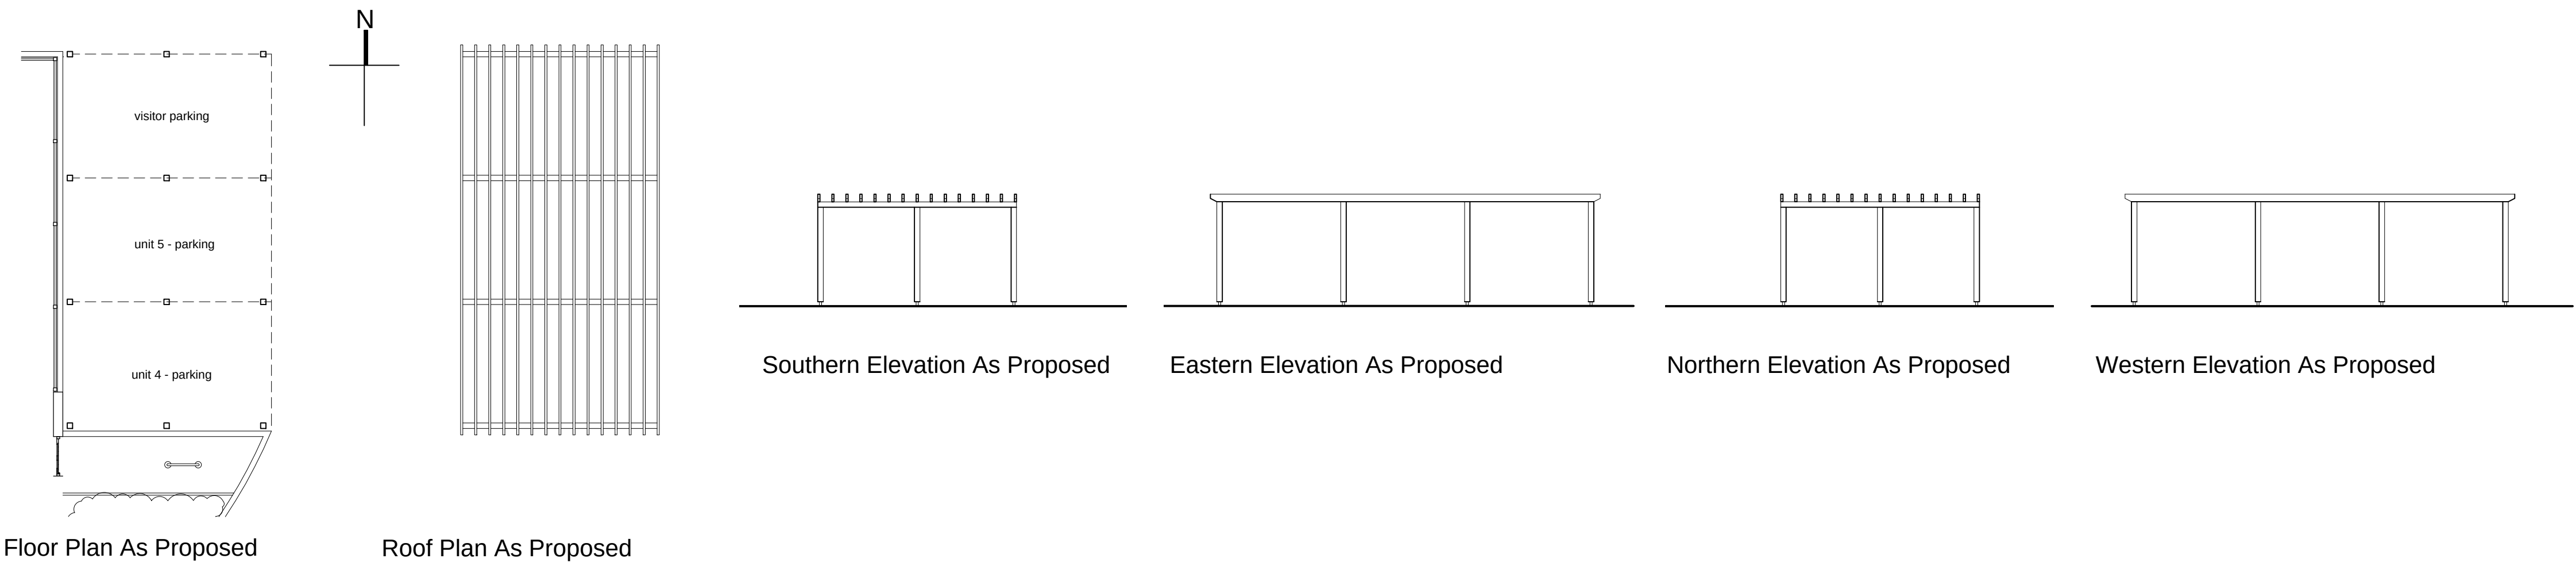

A	20.06.19	ec	pergola added, updates following planning officers comments
REV	DATE	BY	AMENDMENT
 The Old Forge 6 Church Street Barnington West Sussex BN20 4LA L 01903 866029 info@folkesarchitects.co.uk			
CLIENT BB Property Investments Ltd			
JOB TITLE Development of Toddington Lane Littlehampton West Sussex BN17 7PP			
DRAWING TITLE Car Port Plans & Elevations PLANNING ISSUE			
DATE May '19	SCALE 1:100 @ A1	DRAWN BY ec	CHECKED BY mf
JOB NO. 19014	DRAWING NO. 2.30	REVISION A	

