


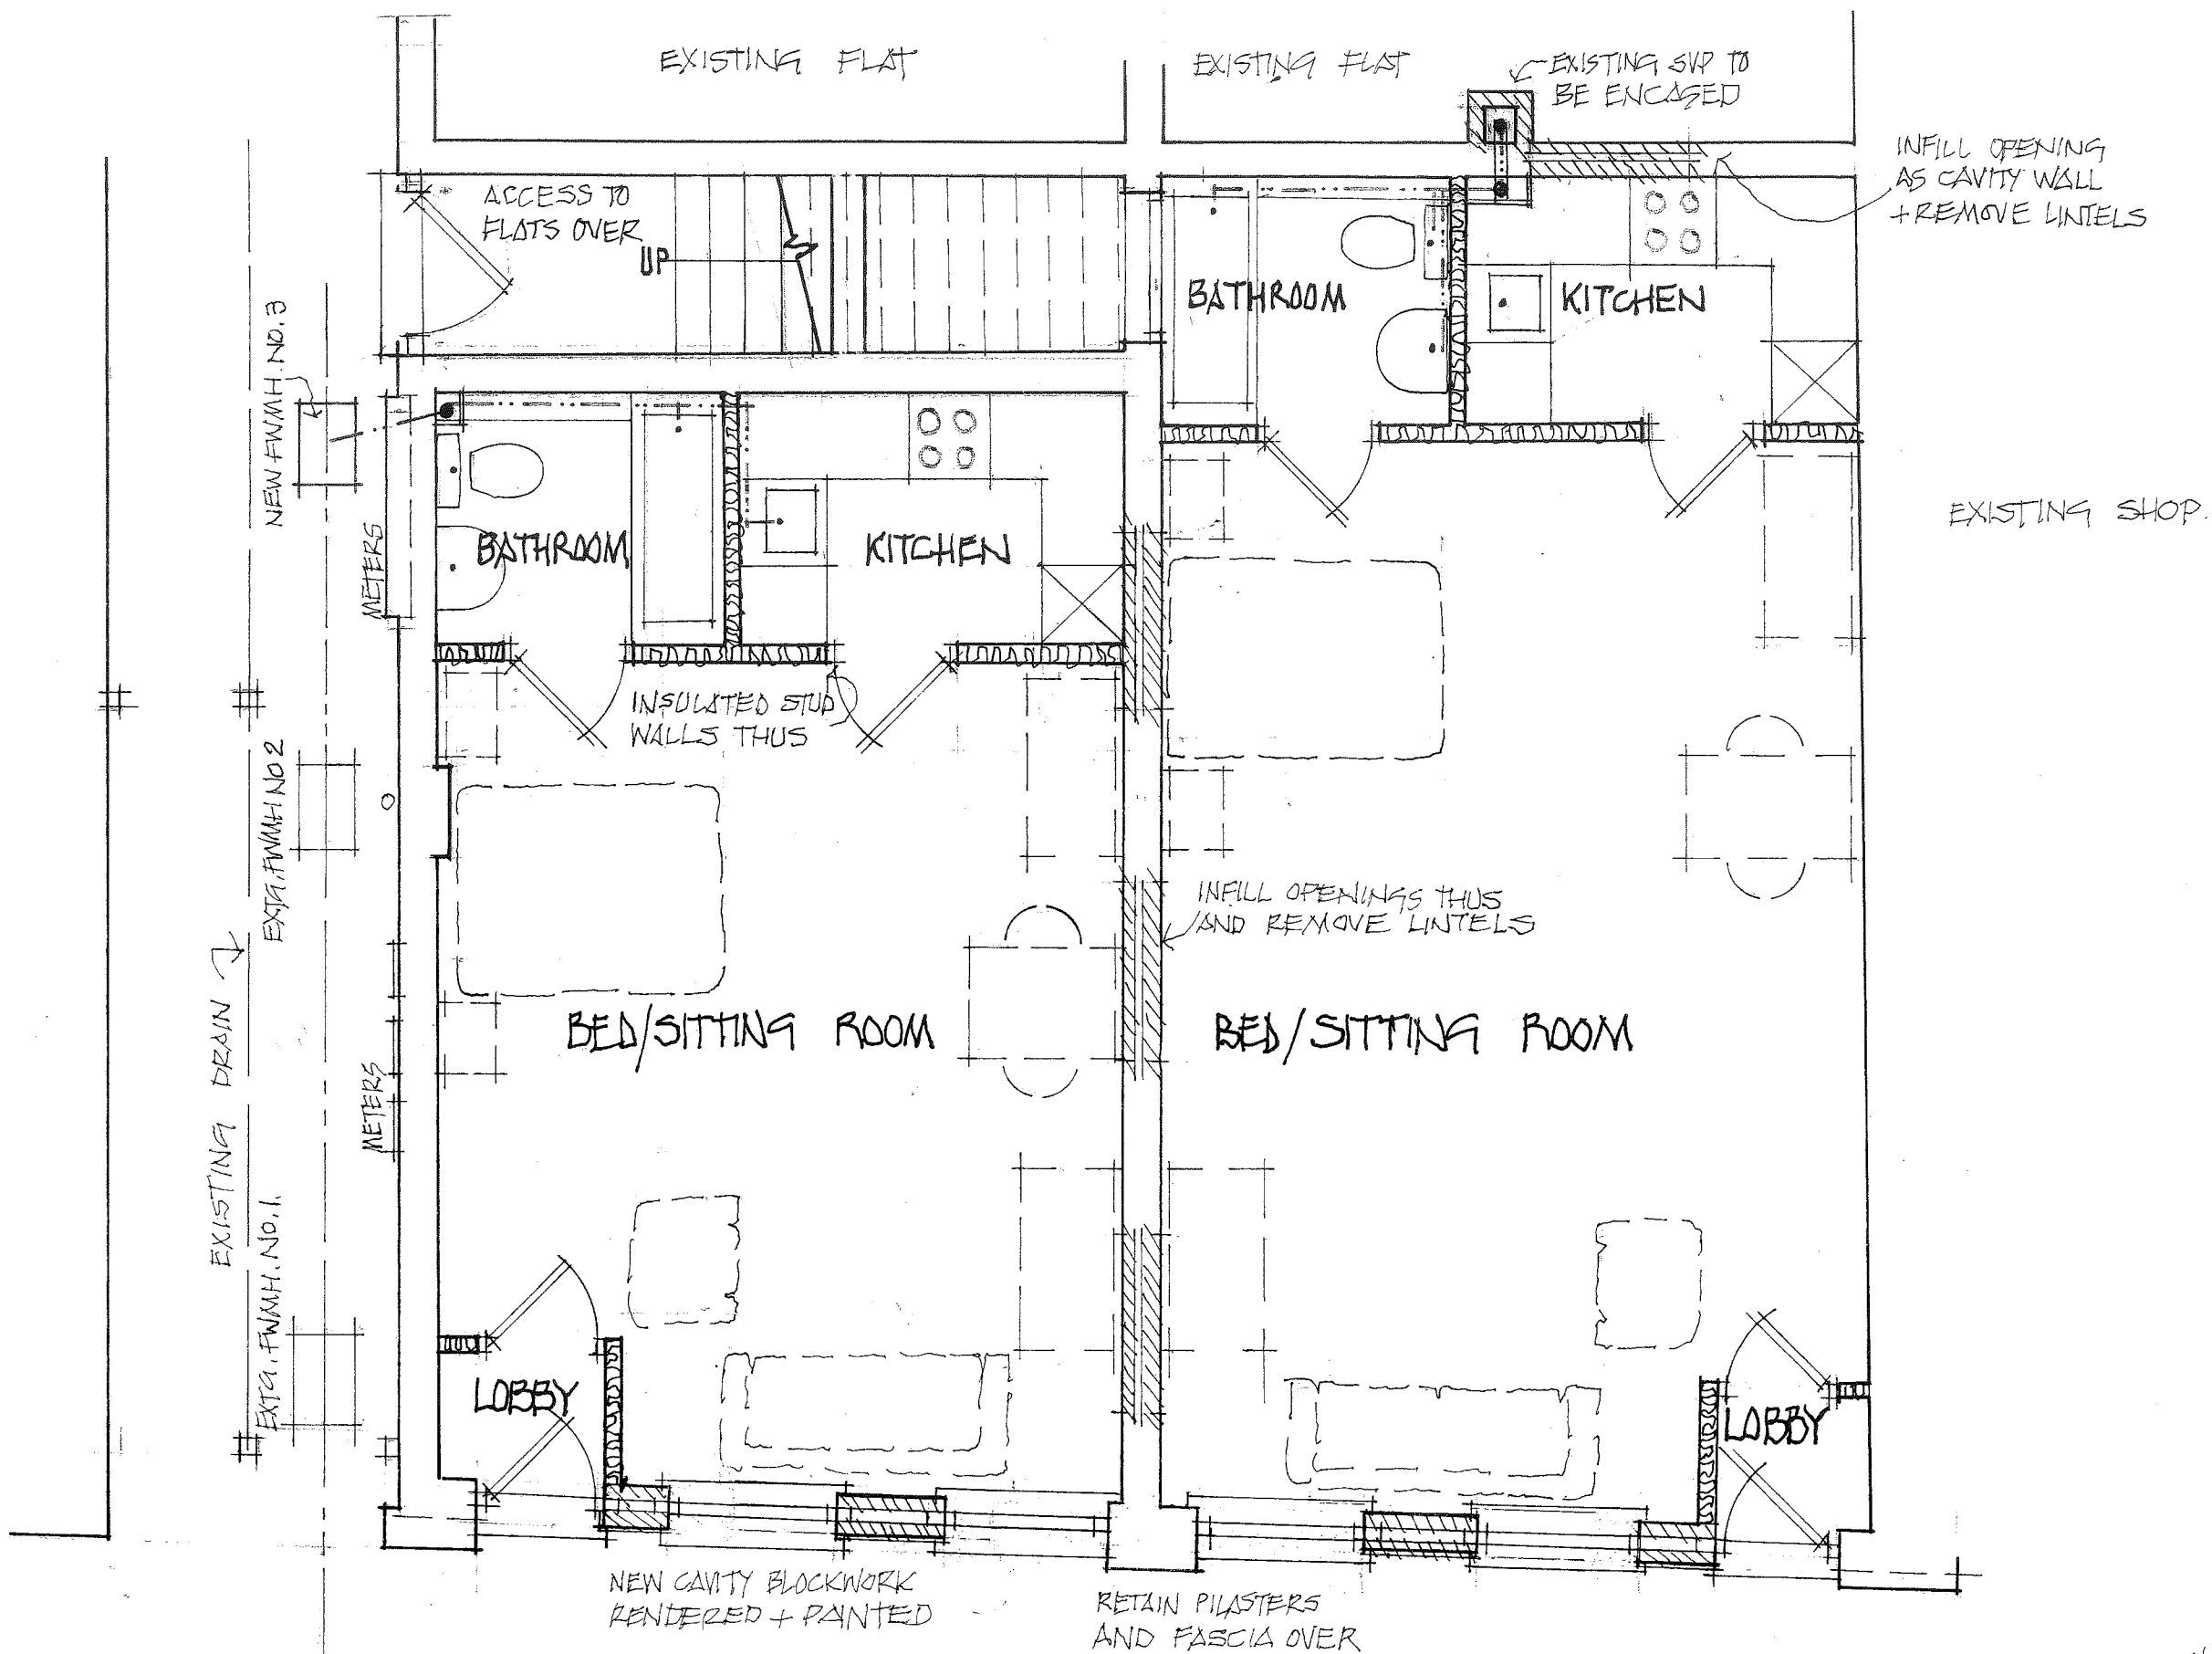

REV. 'A' 07.12.12 - WINDOWS ALTERED.

2 NO NEW BED/SITTING ROOM FLATS

1 AND 2 NORFOLK HOUSE, WICK ST. WICK, LITTLEHAMPTON.

GRAHAM NICOLLS. BUILDING DESIGN + TECHNOLOGY.

TEL/07990 522709

SCALE / 1:50

DATE / 02.05.2012

DWG. NO / 010512 / TP.01.'A'