


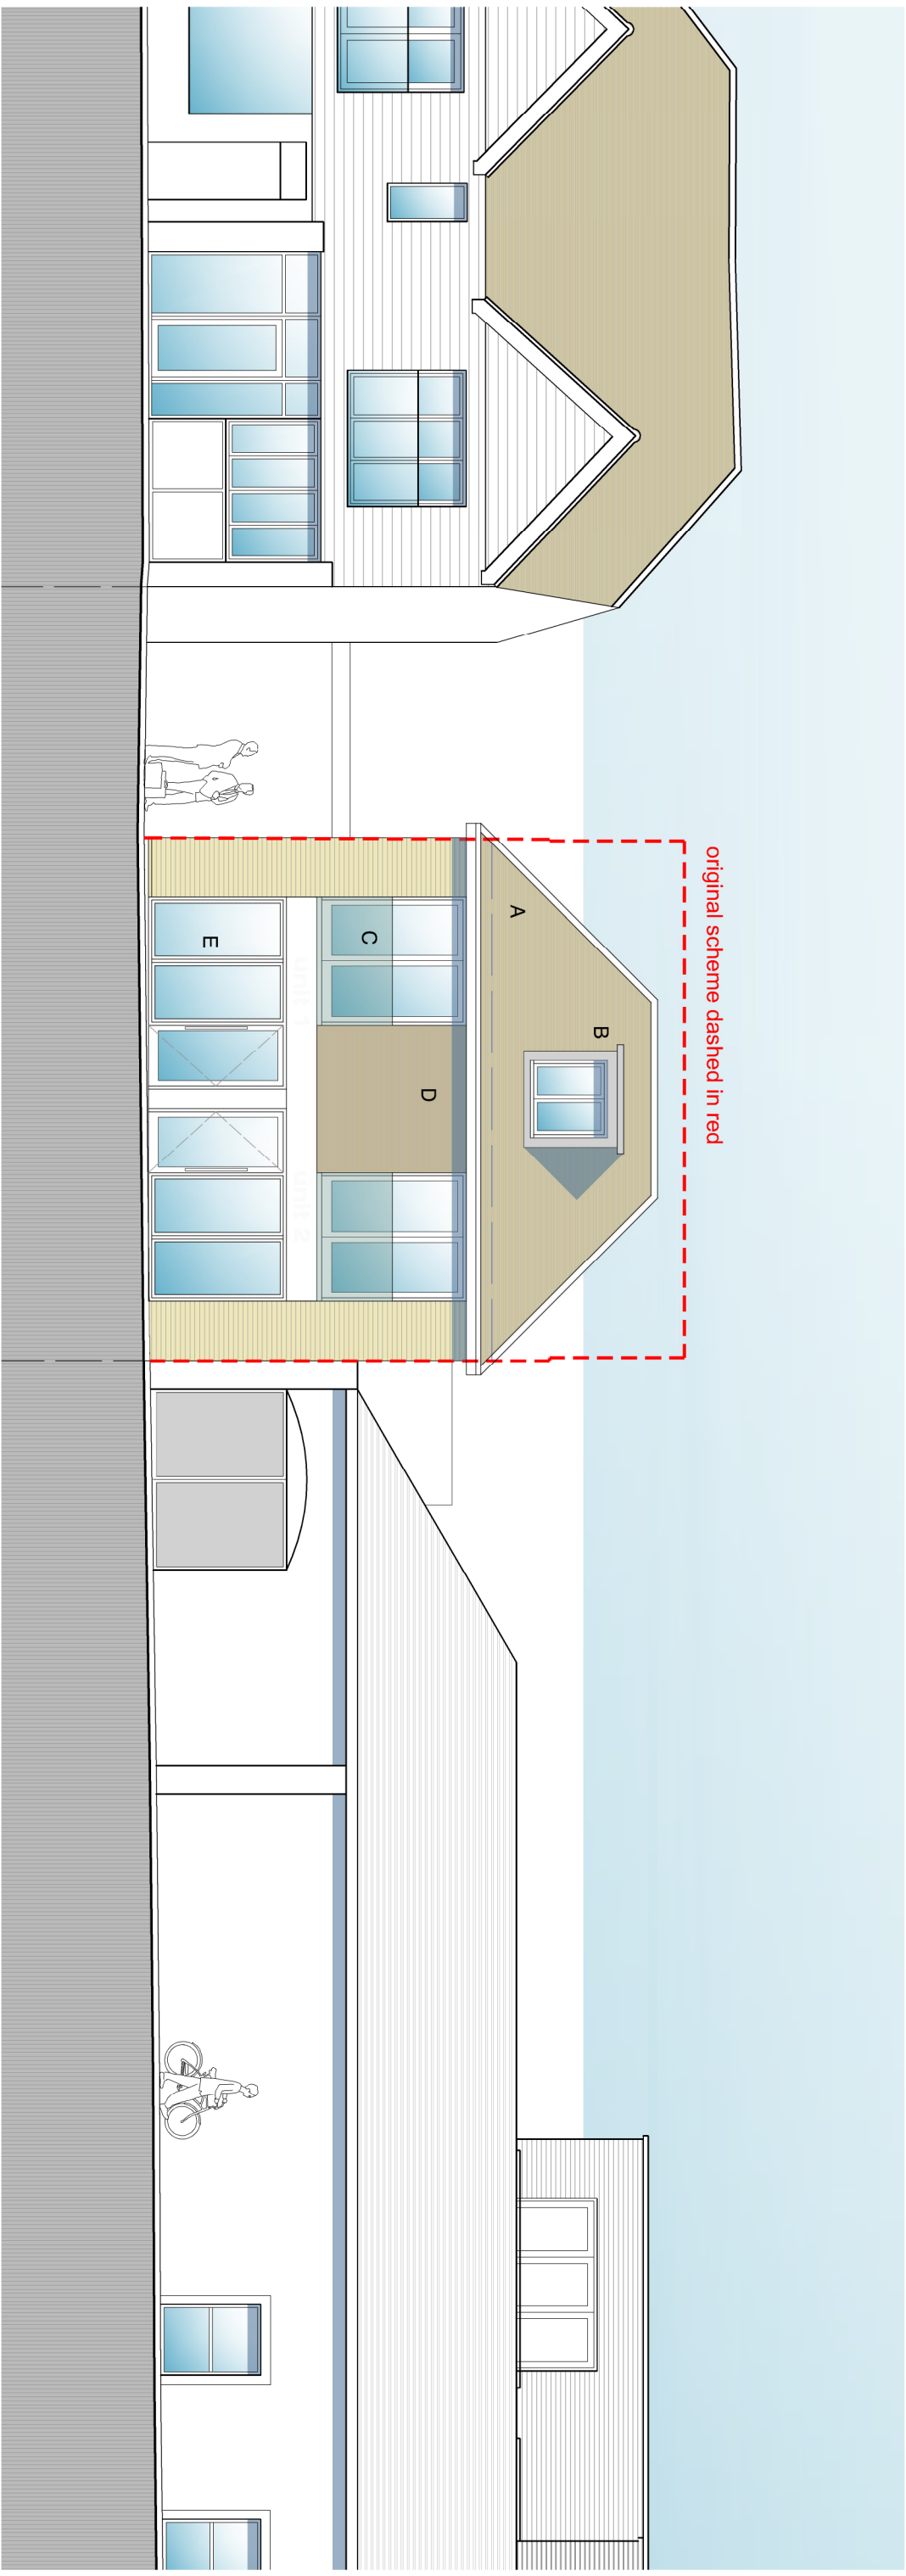

Proposed street elevation (west) to Pier Road Scale 1:100 @A3

Key

- A pitched roof
- B metal clad flat roof dormer
- C glazed Juliet balcony
- D timber slatted cladding
- E glazed shop entrances

project 46A Pier Road

Littlehampton, BN17 5LW

drawing
Proposed street elevation

scale 1:100@A3 date FEB 2018
drawn JN

19a Wilbury Avenue
Hove, East Sussex
BN3 6HS
tel: 01273 203230
fax: 01273 321687
email: info@taarchitects.co.uk



Turner Associates
Architects and Planning Consultants

TA 1098 / 13

rev.
B

For information

B 150119 Revised scheme

rev.	date

These drawings should be approved by local Authority

No dimensions to be scaled from this drawing. All dimensions to be checked on site. This drawing is copyright and should not be reproduced without the permission of the Architects.

client
Ensdale Residential Limited