



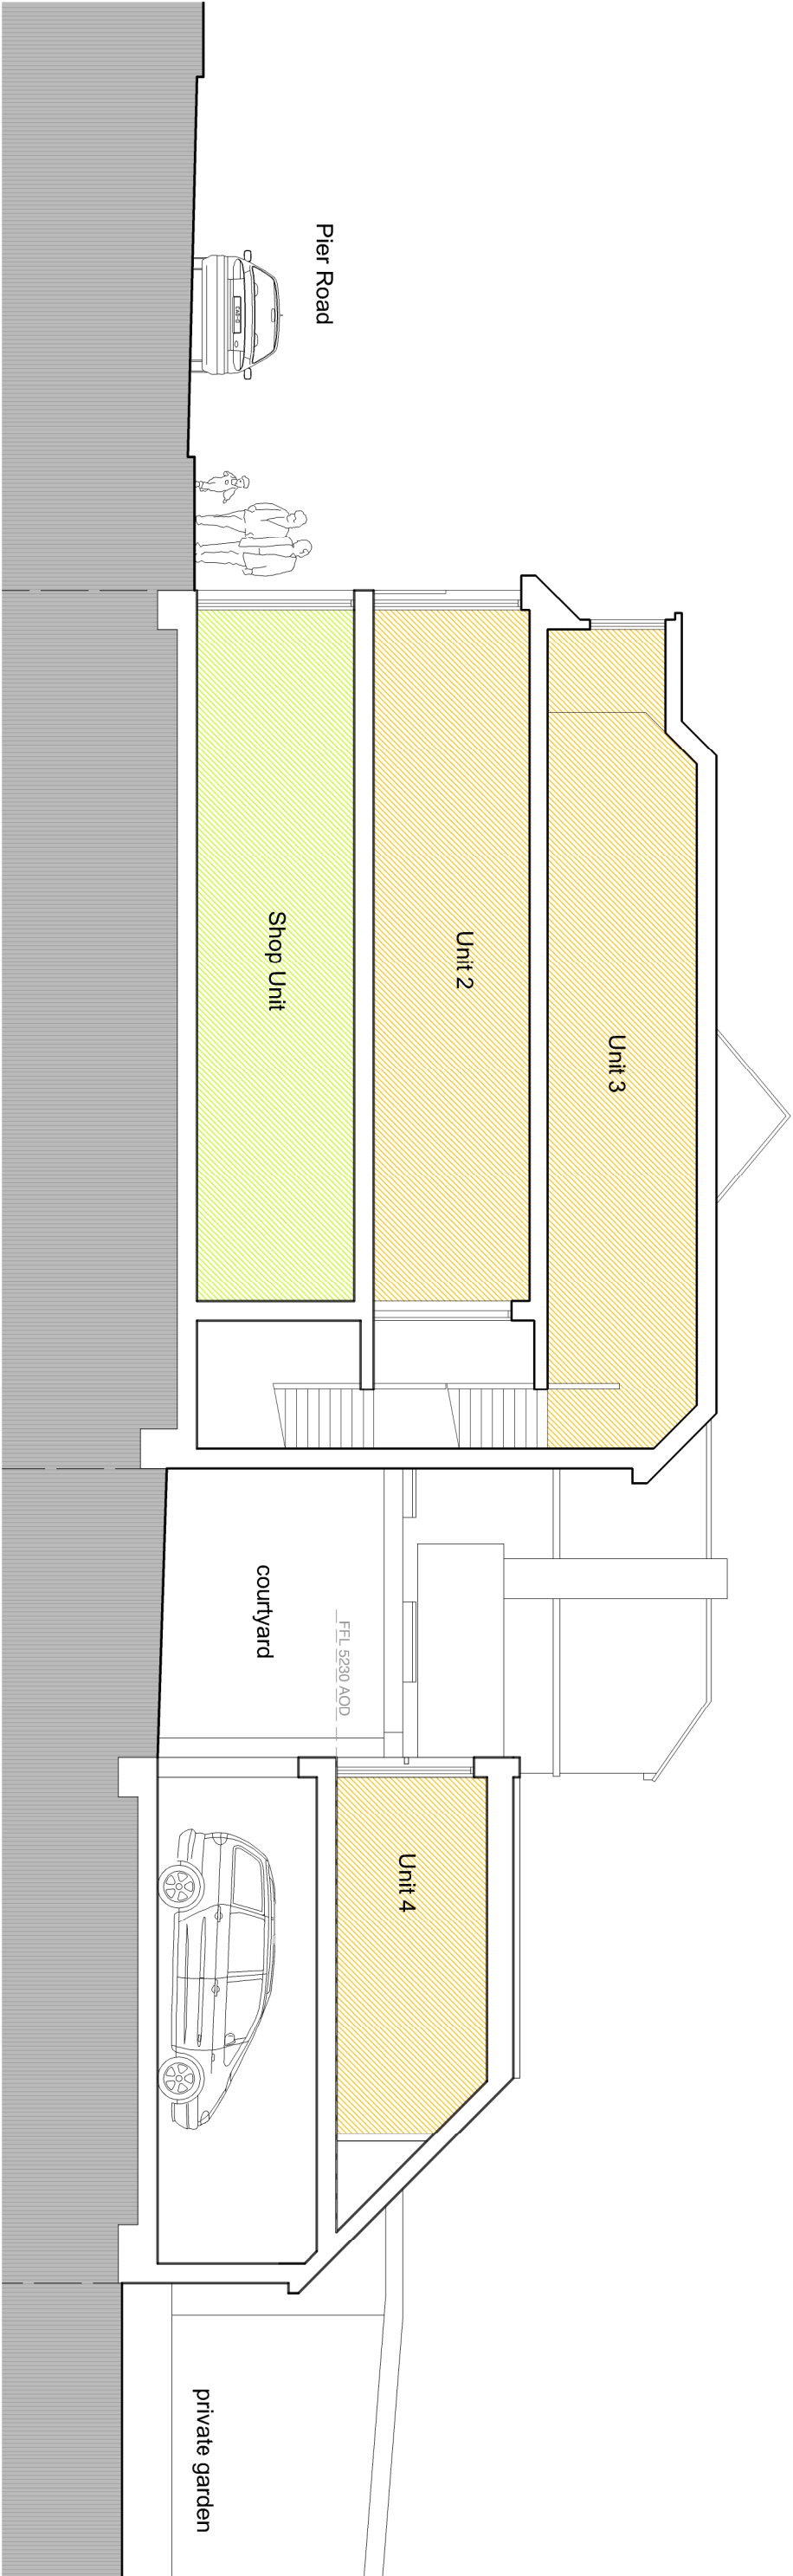

Proposed site section AA Scale 1:100 @A3

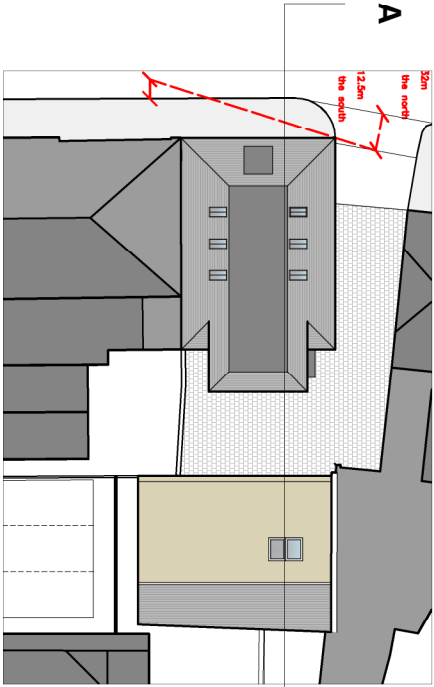

For information

C 150119 Revised scheme

rev.	date

These drawings should be approved by local Authority
No dimensions to be scaled from this drawing. All dimensions to be checked on site. This drawing is copyright and should not be reproduced without the permission of the Architects.

client Emsdale Residential Limited

project	46A Pier Road Littlehampton, BN17 5LW
drawing	Proposed Section AA
scale	1:100@A3
date	FEB 2018
drawn	JN

19a Wilbury Avenue
Hove, East Sussex
BN3 6HS

tel: 01273 203230
fax: 01273 321667
email: info@taunarchitects.co.uk

Turner Associates
Architects and Planning Consultants

TA 1098 / 16

rev.
C