

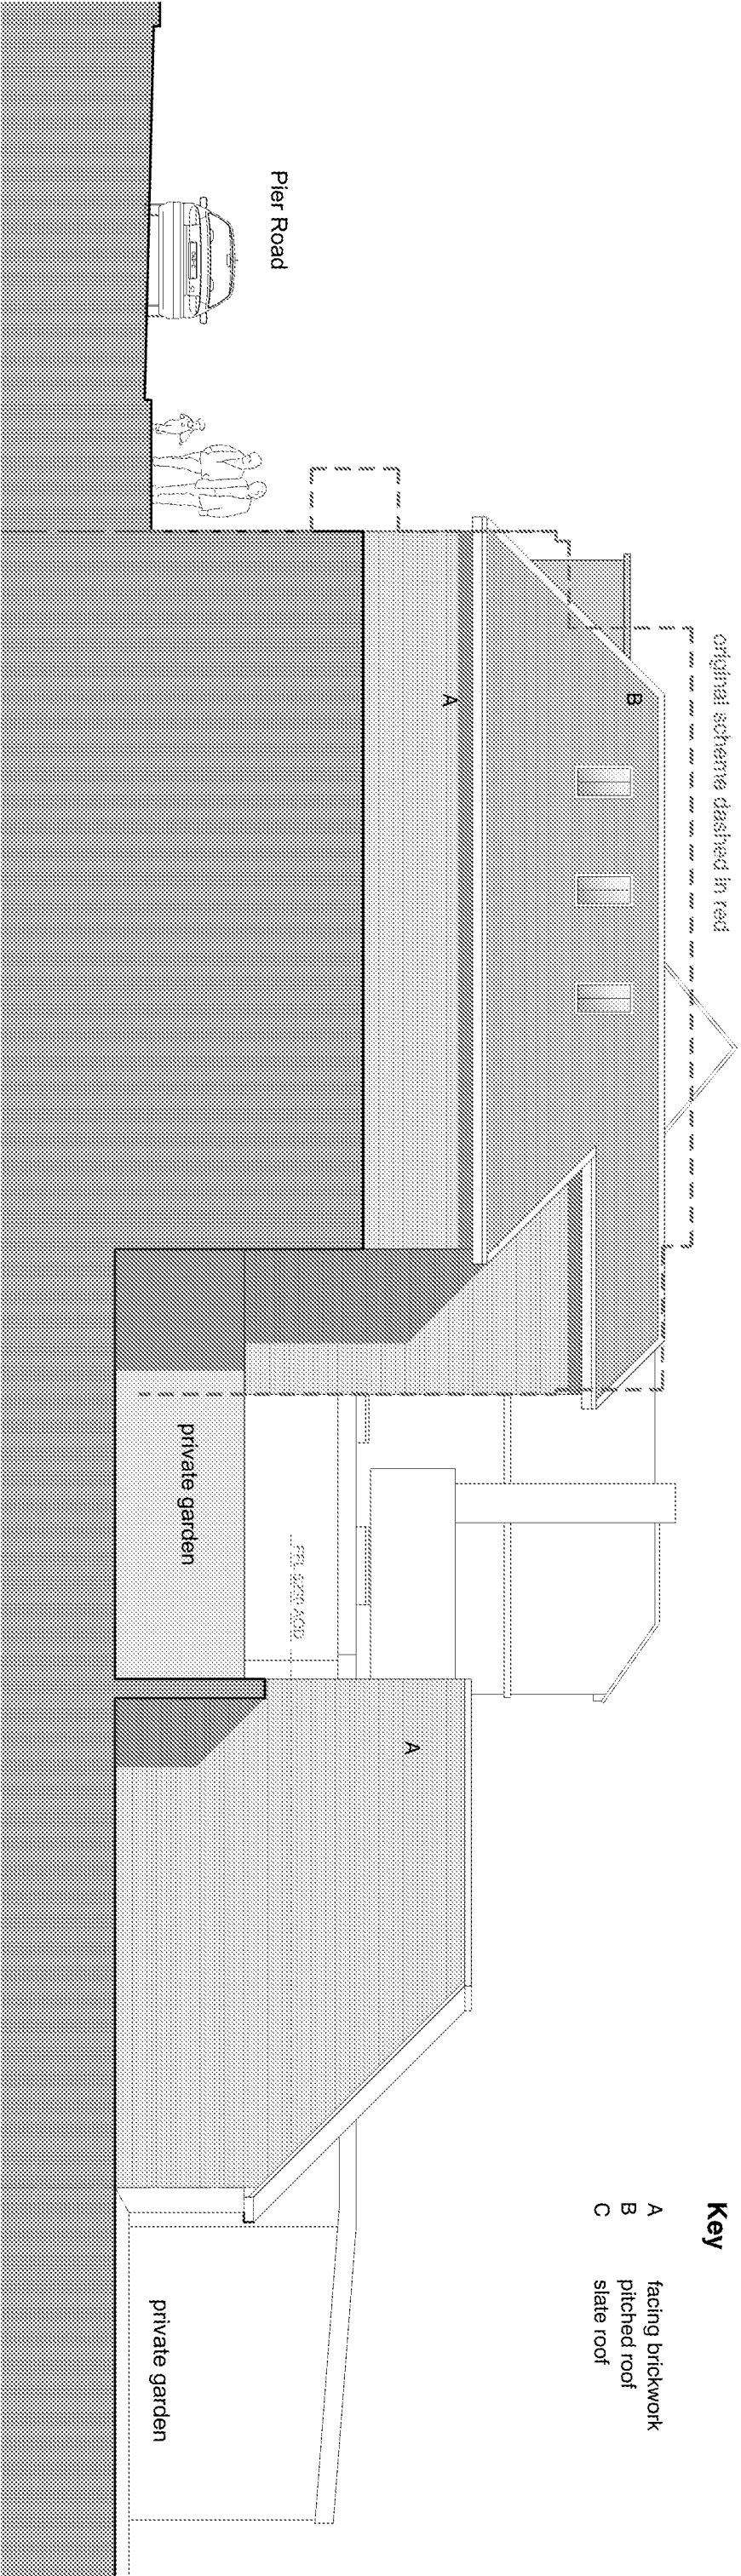


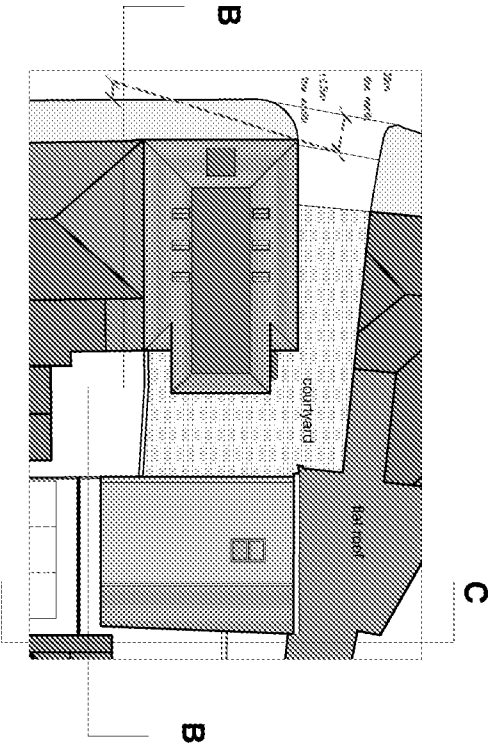

Proposed site section/boundary elevation (south) BB Scale 1:100 @A3

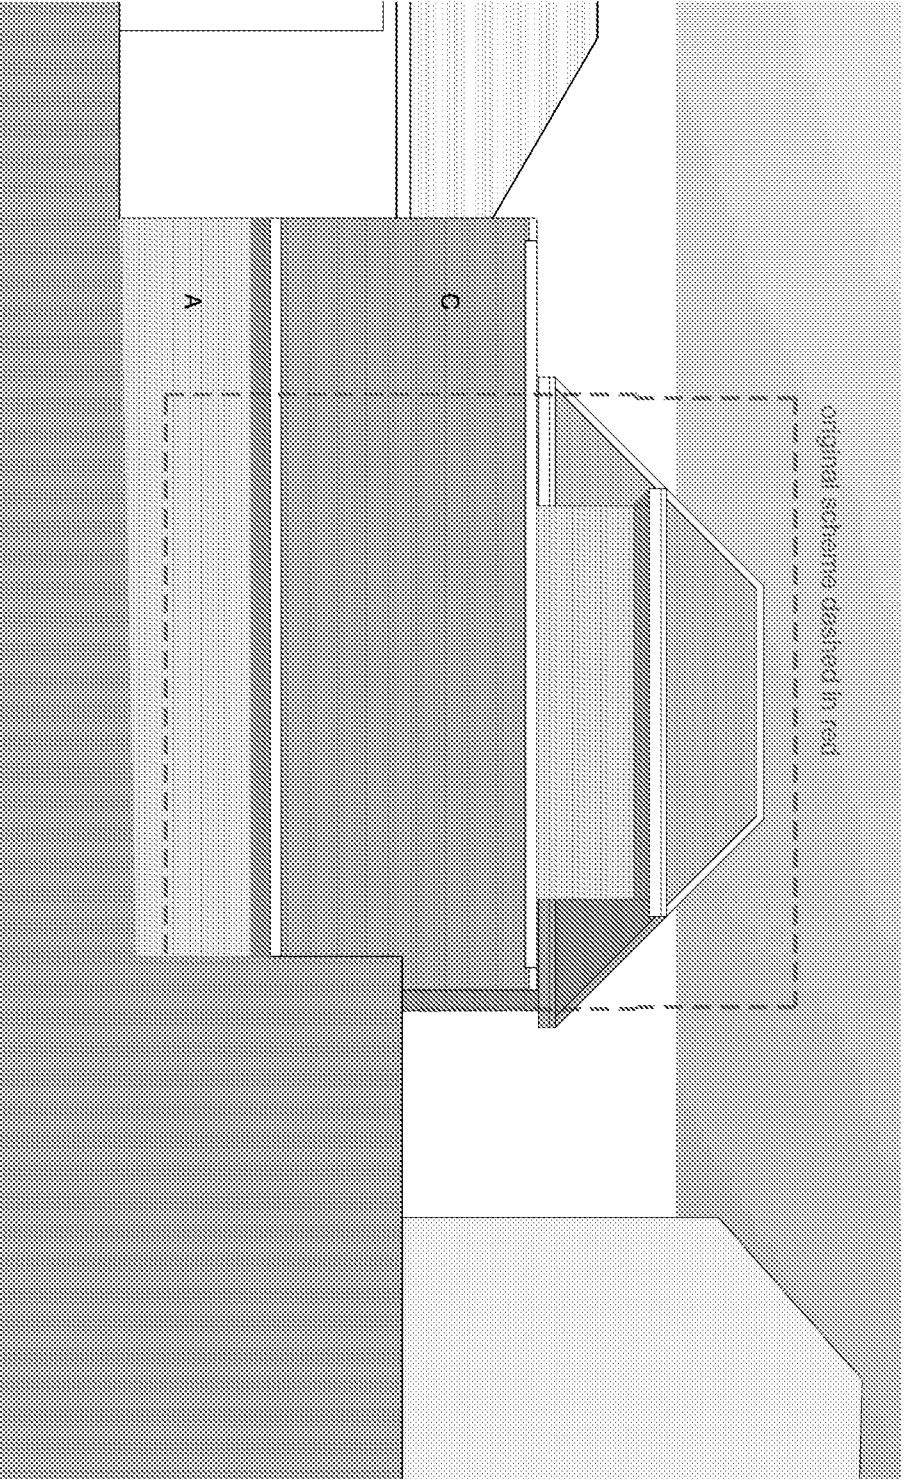

For information

C 150119 Revised scheme

rev.	date

These drawings should be approved by local Authority
No dimensions to be scaled from this drawing. All dimensions to be
checked on site. This drawing is copyright and should not be
reproduced without the permission of the architect.

client Emsdale Residential Limited

project 46A Pier Road
Littlehampton, BN17 5LW

drawing Proposed Elevations / Sections

scale	1:100@A3	date	MARCH 2018
drawn	JN		

19a Wilbury Avenue
Hove, East Sussex
BN3 6HS

tel. 01273 203230
fax 01273 521067
email info@turnerassociates.co.uk

Turner Associates

Architects and Planning Consultants

TA 1098 / 17

rev.
C