


Ordnance Survey (c) Crown Copyright 2021. All rights reserved. Licence number 100022432

Scale in metres

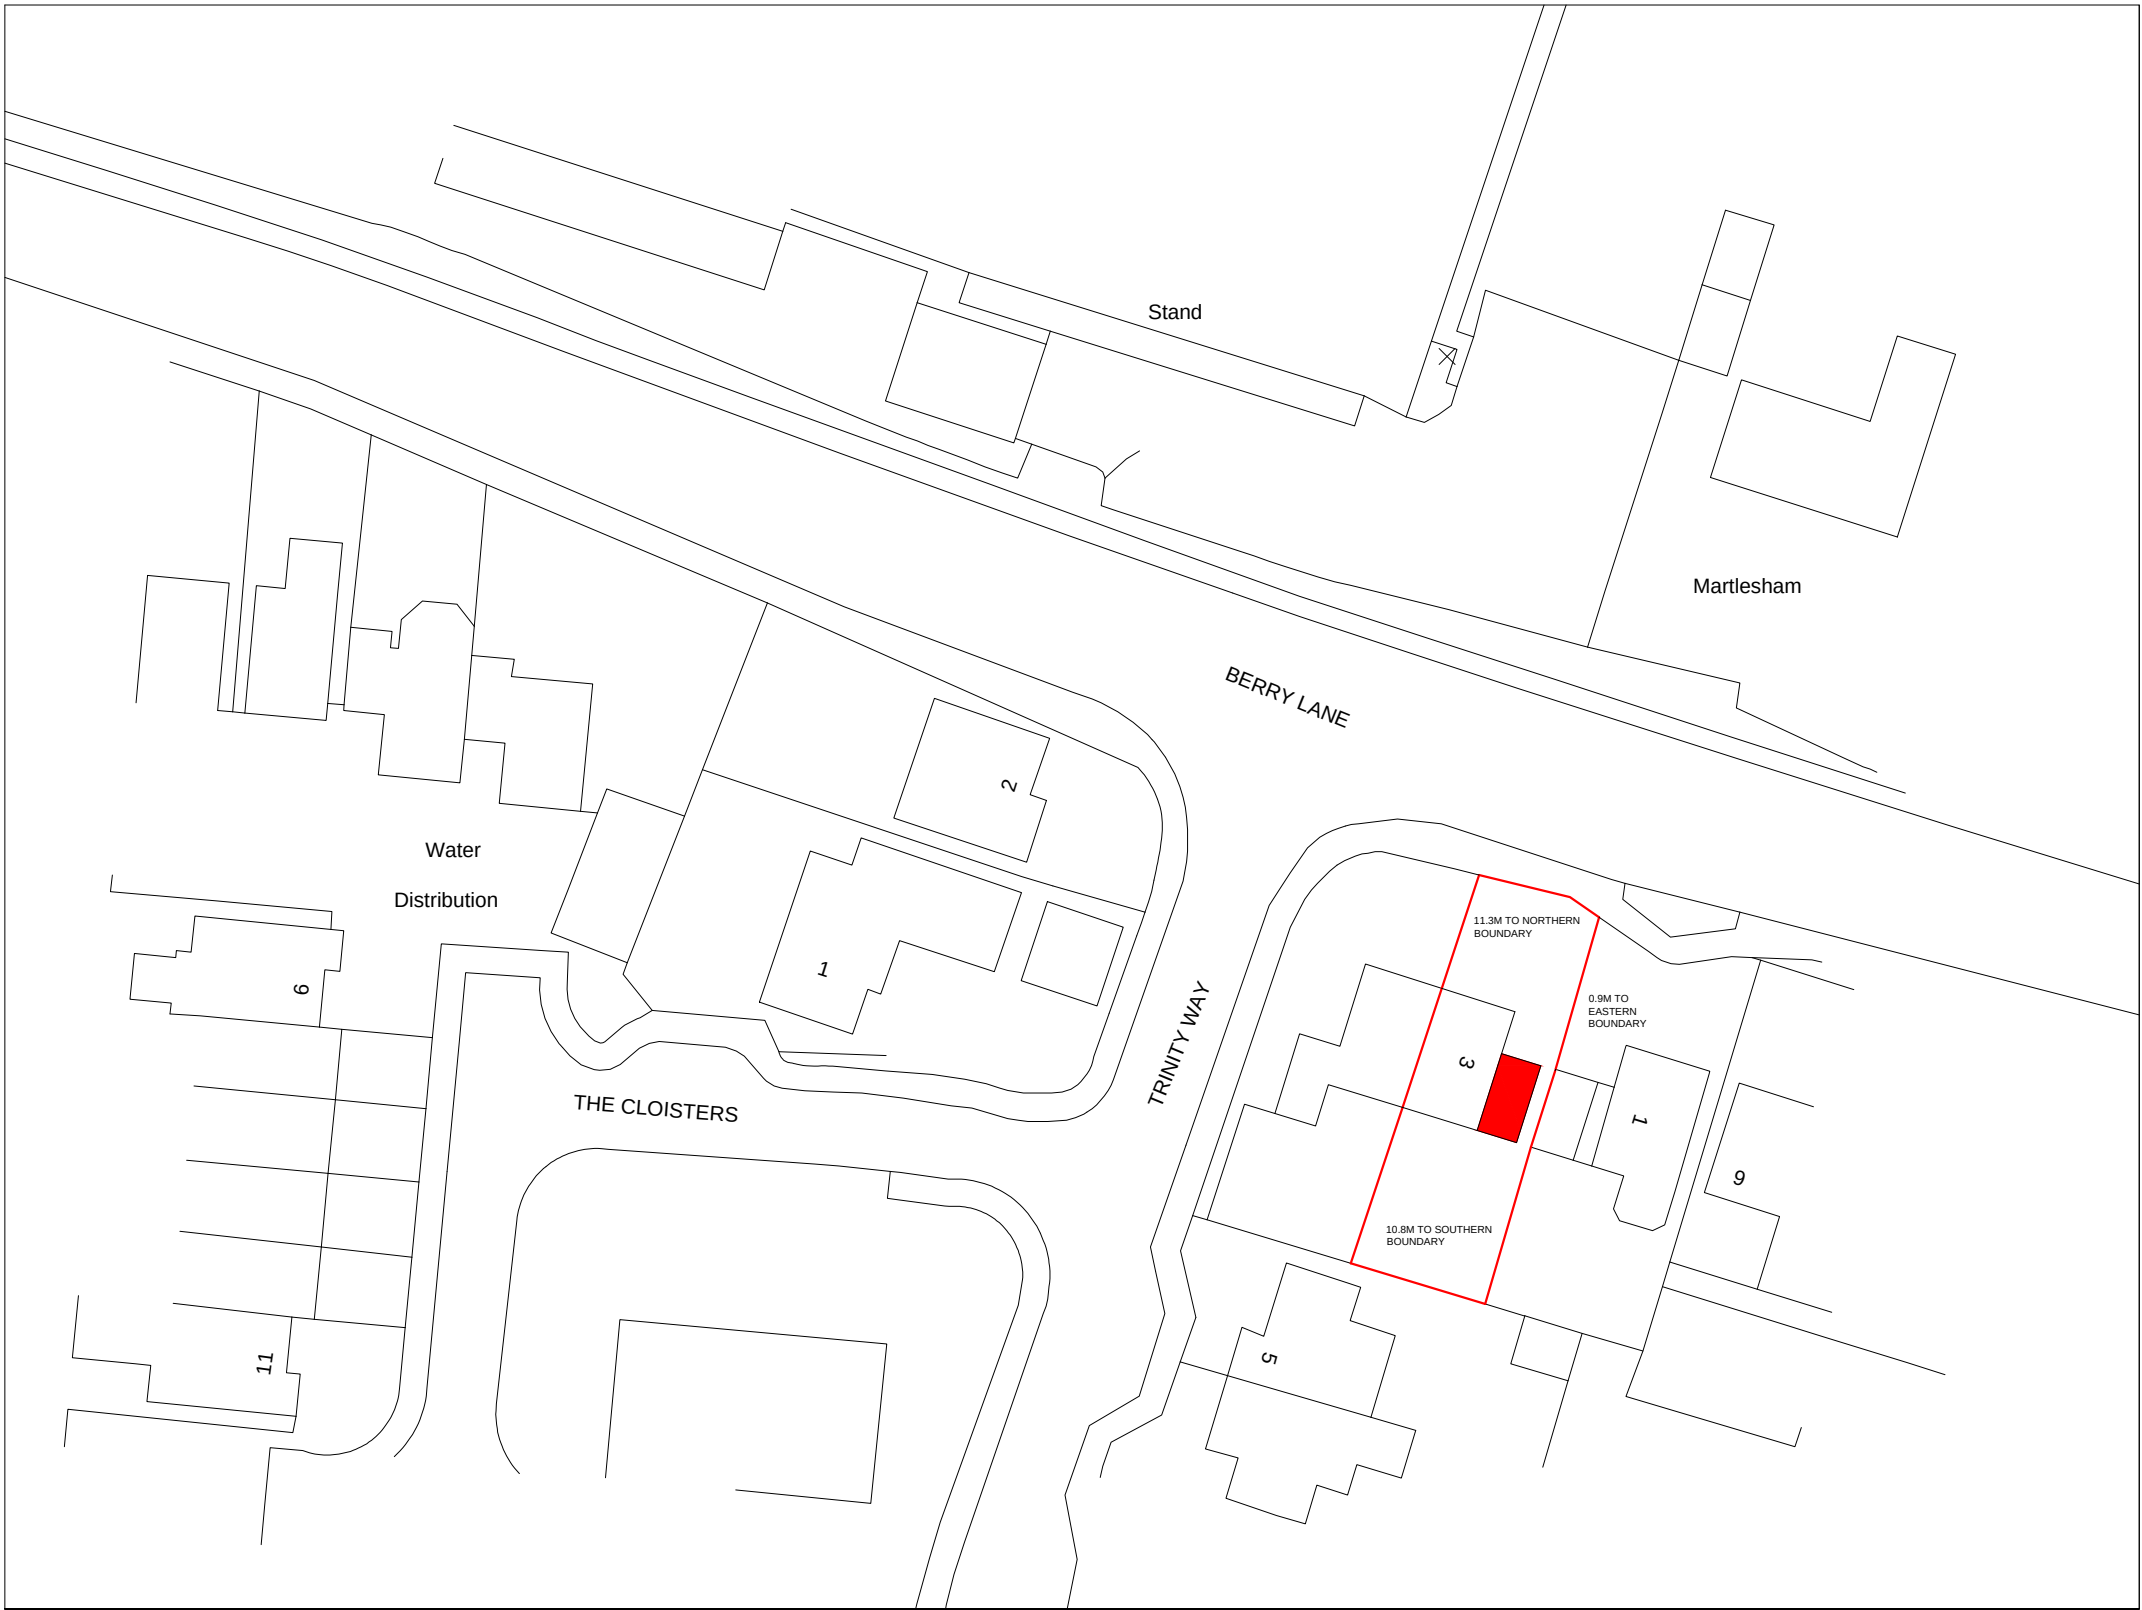

	Michael Pearce & Associates Ltd Chartered Surveyors - Architectural Consultants	Tel 01903 786839 Mob 07812 195560 e-mail:michael@mpa-surveyors.co.uk	GARAGE CONVERSION 3 TRINITY WAY, LITTLEHAMTON. BN17 5SR.	DRW NO 5 SCALE 1/500 (A3) SITE PLAN
---	---	---	---	---