



DRIVEWAY.

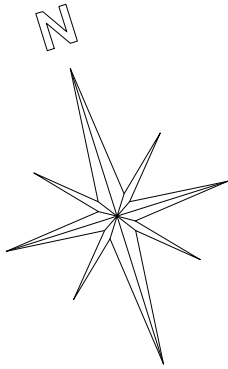

0

5m

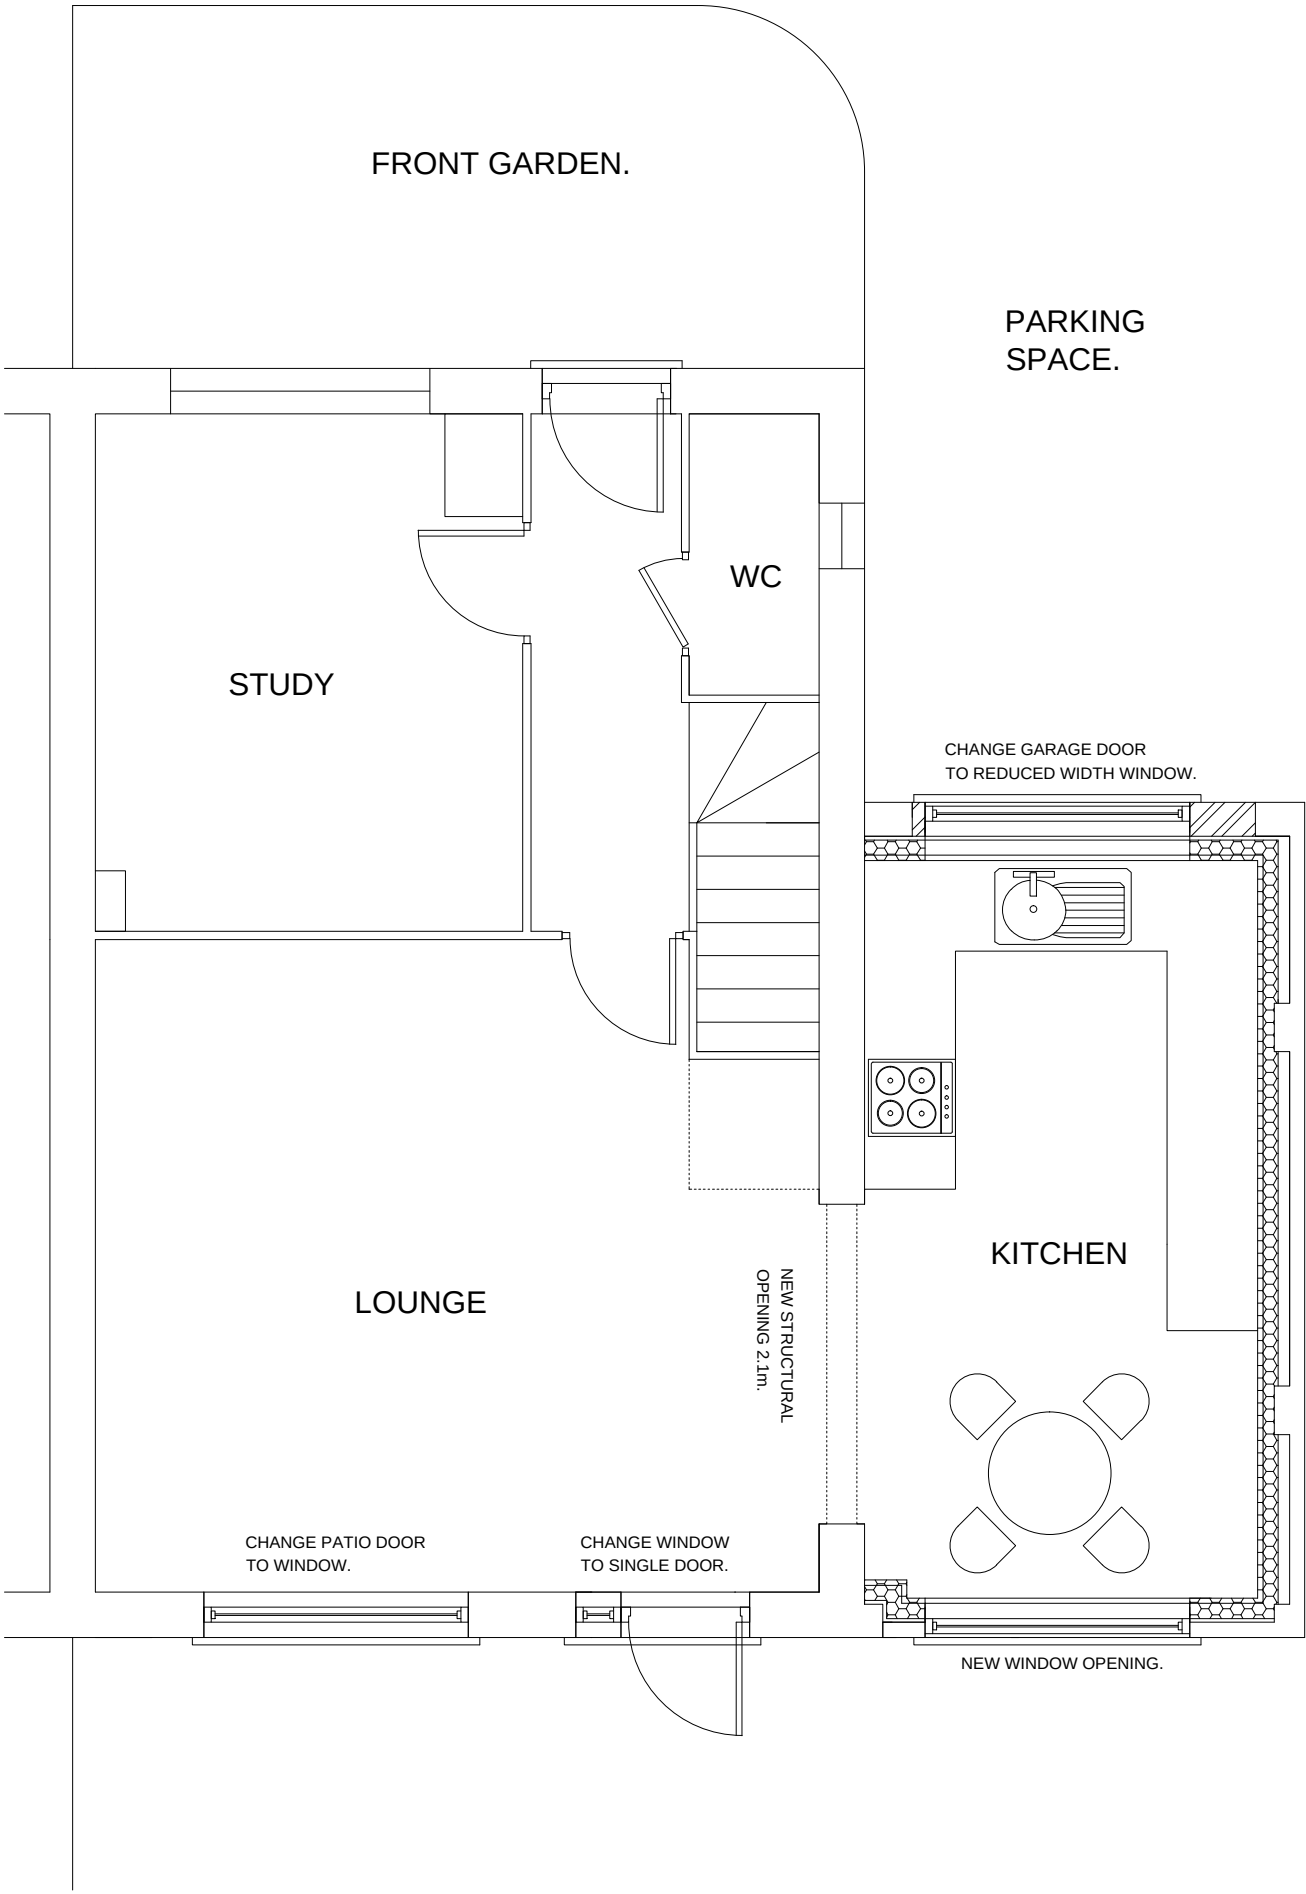

Michael Pearce & Associates Ltd
Chartered Surveyors - Architectural Consultants
Tel 01903 786839 Mob 07812 195560

GARAGE CONVERSION
3 TRINITY WAY, LITTLEHAMPTON. BN17 5SR.

DRW NO 2 SCALE 1/50 (A3)
PROPOSED GROUND FLOOR PLAN