


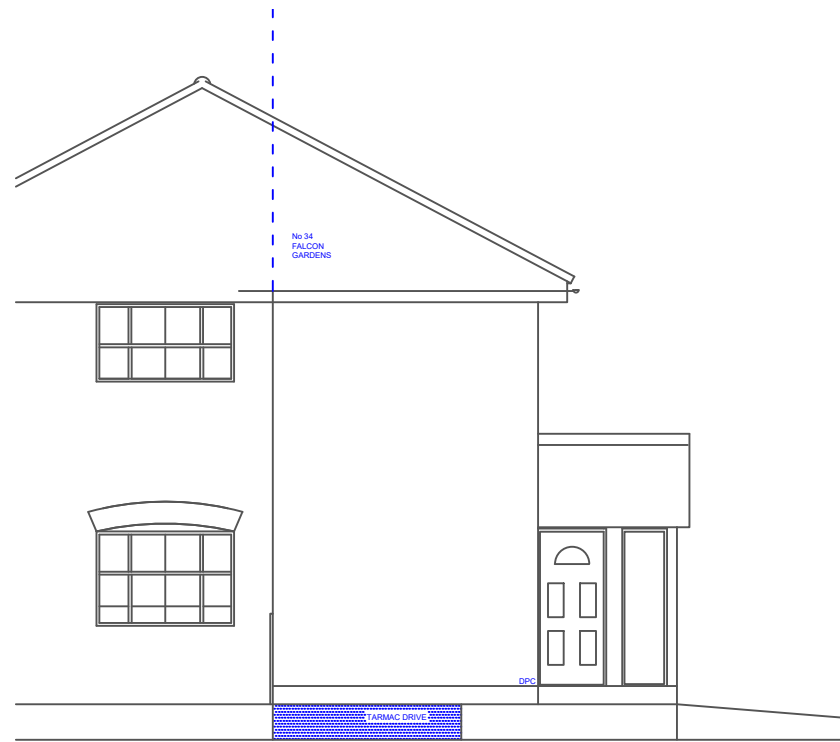


SOUTH

EXISTING



WEST

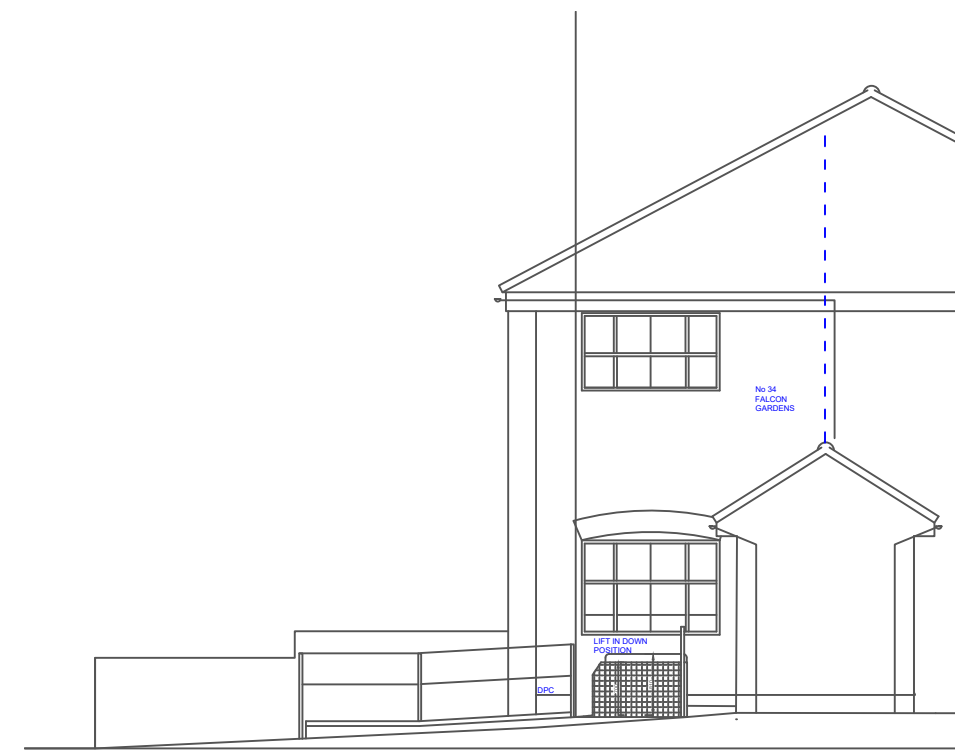

SOUTH

PROPOSED



WEST

Scale 1:100
Scale in Metres
0 0.5 1 1.5 2 2.5 5

Notes:

1. Do not scale from this drawing, except for Planning.
2. All dimensions are in millimetres / metres unless stated otherwise.

Rev	Description	By	Date
A	Steplift added and ramp alterations	JB	20.07.2026.

AMENDMENTS

Drawing Status:

FOR PLANNING



JHBURLEY LTD.

CHARTERED SURVEYORS

Property Title:

34 FALCON GARDENS, WICK,
LITTLEHAMPTON, BN17 7RB

Drawing Title:

ELEVATIONS - EXISTING AND
PROPOSED

Scale @ A3:

1:100

Date:

05.03.2026

UPRN:

NA

Drawn By:

JHB

Drawing No:

JHB.327.534.03

Rev:

A