


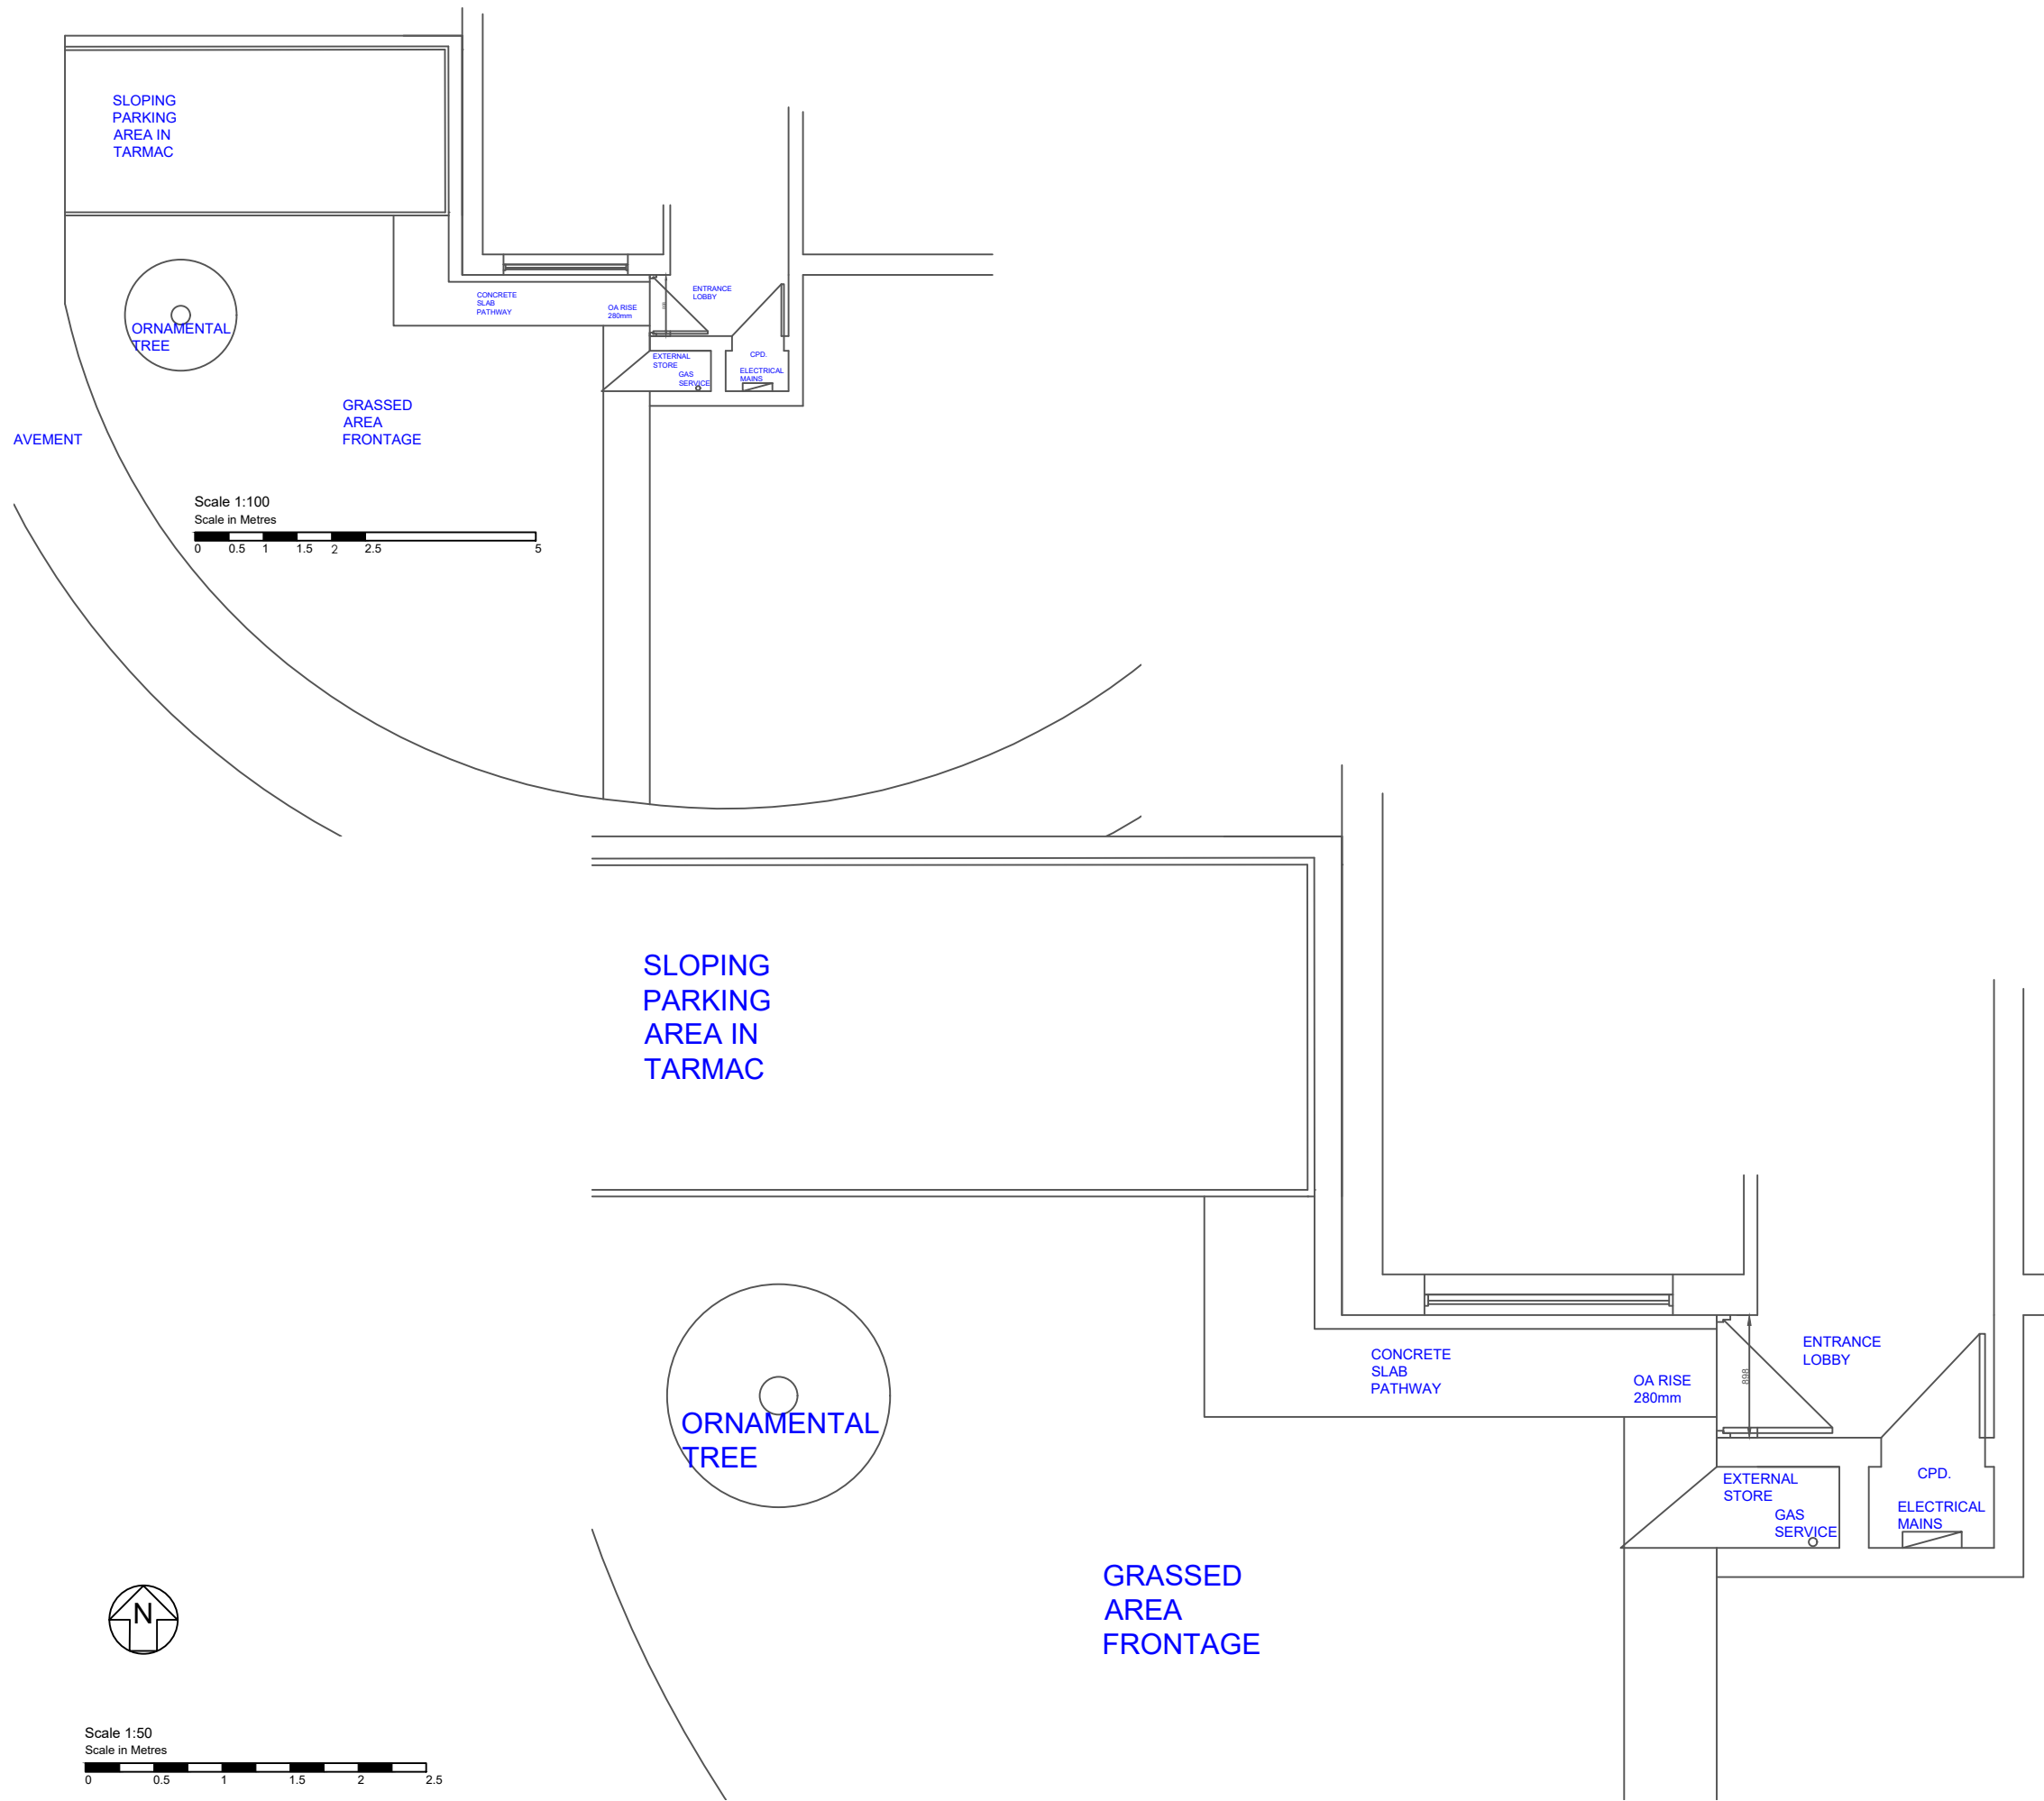

- Notes:
1. Do not scale from this drawing, except for Planning.
 2. All dimensions are in millimetres / metres unless stated otherwise.

Rev	Description	By	Date

AMENDMENTS

Drawing Status:
FOR TENDER

 **JHBURLEY LTD.**
CHARTERED SURVEYORS

Property Title:
**34 FALCON GARDENS, WICK,
LITTLEHAMPTON, BN17 7RB**

Drawing Title:
**EXTERNALS - EXISTING
ARRANGEMENT**

Scale @ A3: 1:50 & 1:100	Date: 16.11.2025
UPRN: NA	Drawn By: JHB
Drawing No: JHB.327.534.01	Rev: O