


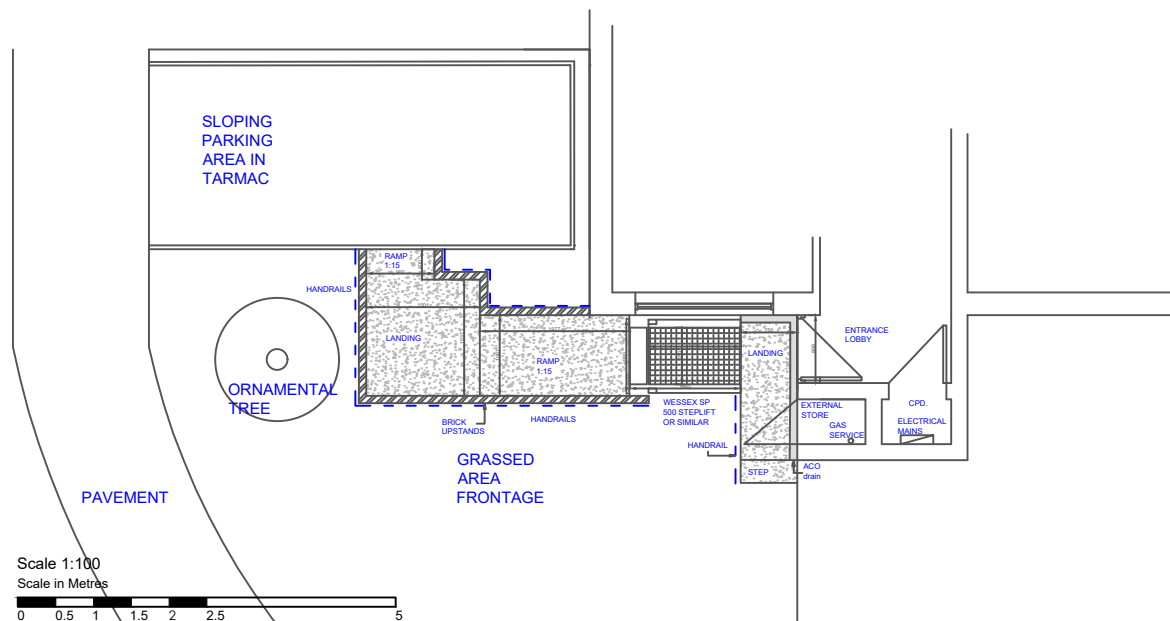

SLOPING
PARKING
AREA IN
TARMAC



GRASSED
AREA
FRONTAGE



Scale 1:50
Scale in Metres

0 0.5 1 1.5 2 2.5

Notes:

1. Do not scale from this drawing, except for Planning.
2. All dimensions are in millimetres / metres unless stated otherwise.

Rev	Description	By	Date
B	Steplift change	JB	17.07.2026

AMENDMENTS

Drawing Status:

FOR TENDER



JHBURLEY LTD.

CHARTERED SURVEYORS

Property Title:

34 FALCON GARDENS, WICK,
LITTLEHAMPTON, BN17 7RB

Drawing Title:

EXTERNALS - PROPOSED
ARRANGEMENT

Scale @ A3:

1:50 & 1:100

Date:

16.11.2025

UPRN:

NA

Drawn By:

JHB

Drawing No:

JHB.327.534.02

Rev:

B