


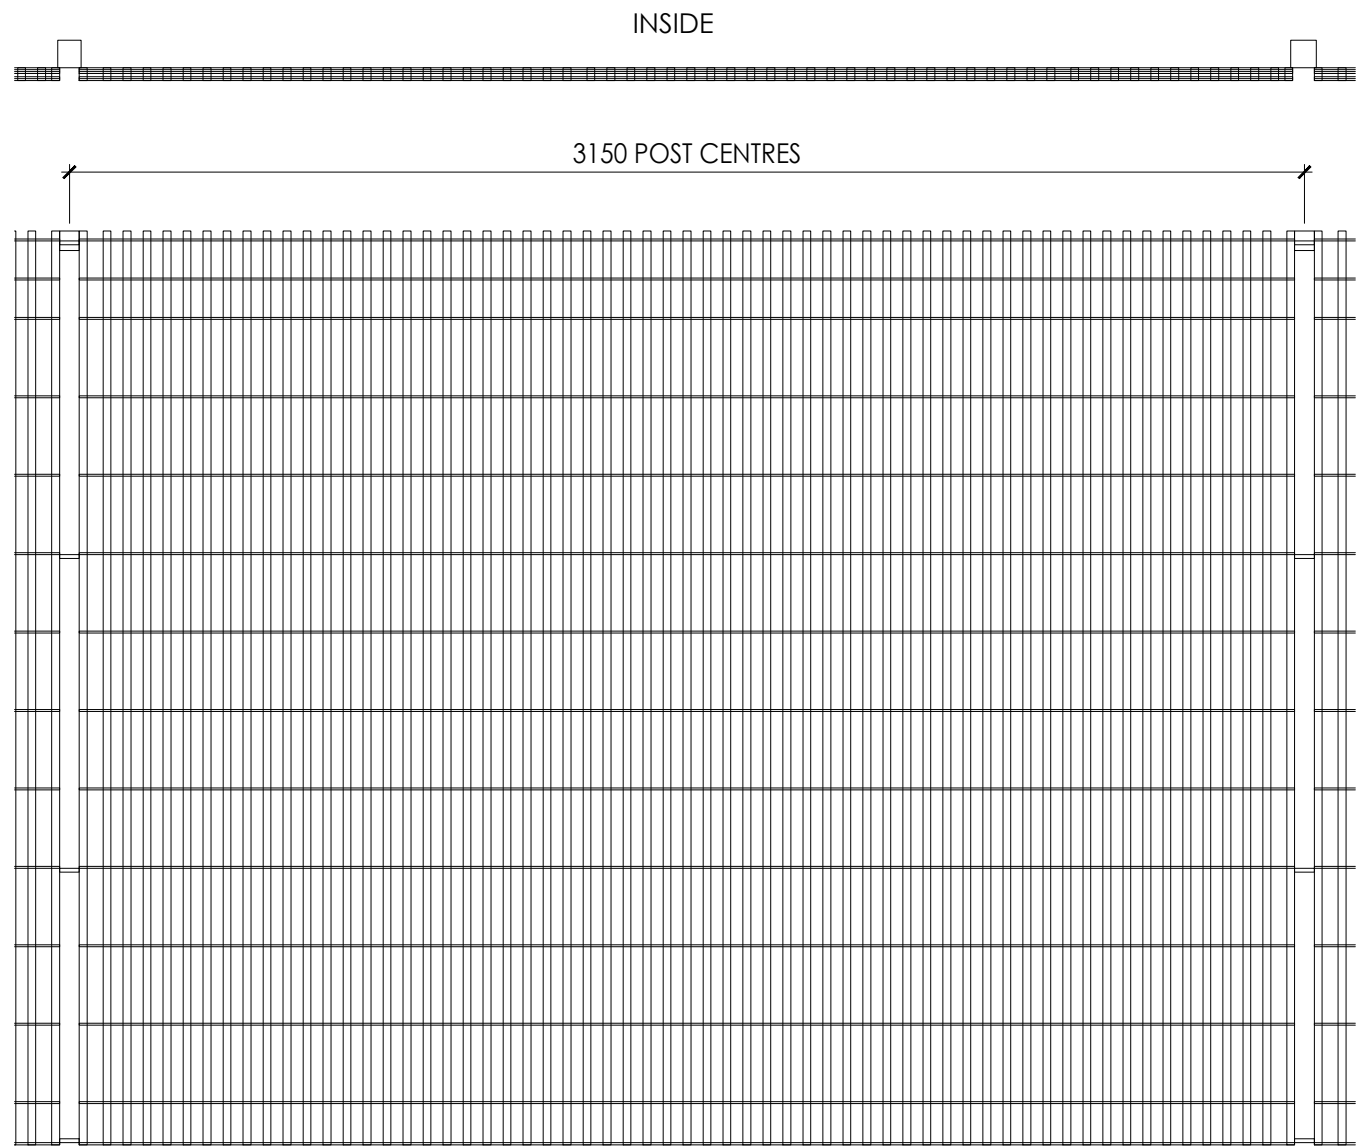

VIEW FROM OUTSIDE

SCALE 1:20@A3



FIXING BRACKETS

2330

INSIDE

5mm WIRE

50

200

MESH DETAILS

SCALE 1:5@A3



Amendments

*

DO NOT SCALE FOR CONSTRUCTION



STUDIOS 1 & 2
OLD KINGS HEAD COURT
11 HIGH STREET
DORKING
SURREY RH4 1AR
T 01306 887070
F 01306 876716
admin@bpg.co.uk
www.bpg.co.uk

BUILDING SURVEYING
ARCHITECTURE
PROJECT MANAGEMENT
QUANTITY SURVEYING

PROJECT
LITTLEHAMPTON ACADEMY
RECEPTION & MEDICAL
ROOM RELOCATION

CLIENT
LITTLEHAMPTON ACADEMY

	DATE JULY 2017
DRAWN TM	CHECKED MD
SCALE 1:5@A3 1:20@A3	FOR PLANNING

TITLE
FENCING DETAILS

DRAWING NO. 3914/PL02	REV *
--------------------------	----------

ARUN DISTRICT COUNCIL