


This drawing is the copyright of the architects and must not be reproduced without permission.
Figured dimensions to be taken in preference to scaled dimensions and any discrepancies are to be reported to the architects.

Revisions

MOVEMENT JOINTS TO BE AT 5-6M INTERVALS
3-3.5M INTERVALS FOR RECONSTRUCTED STONE

NB: 328MM SQUARE PIERS MUST
BE BUILT AT ENDS OF WALLS

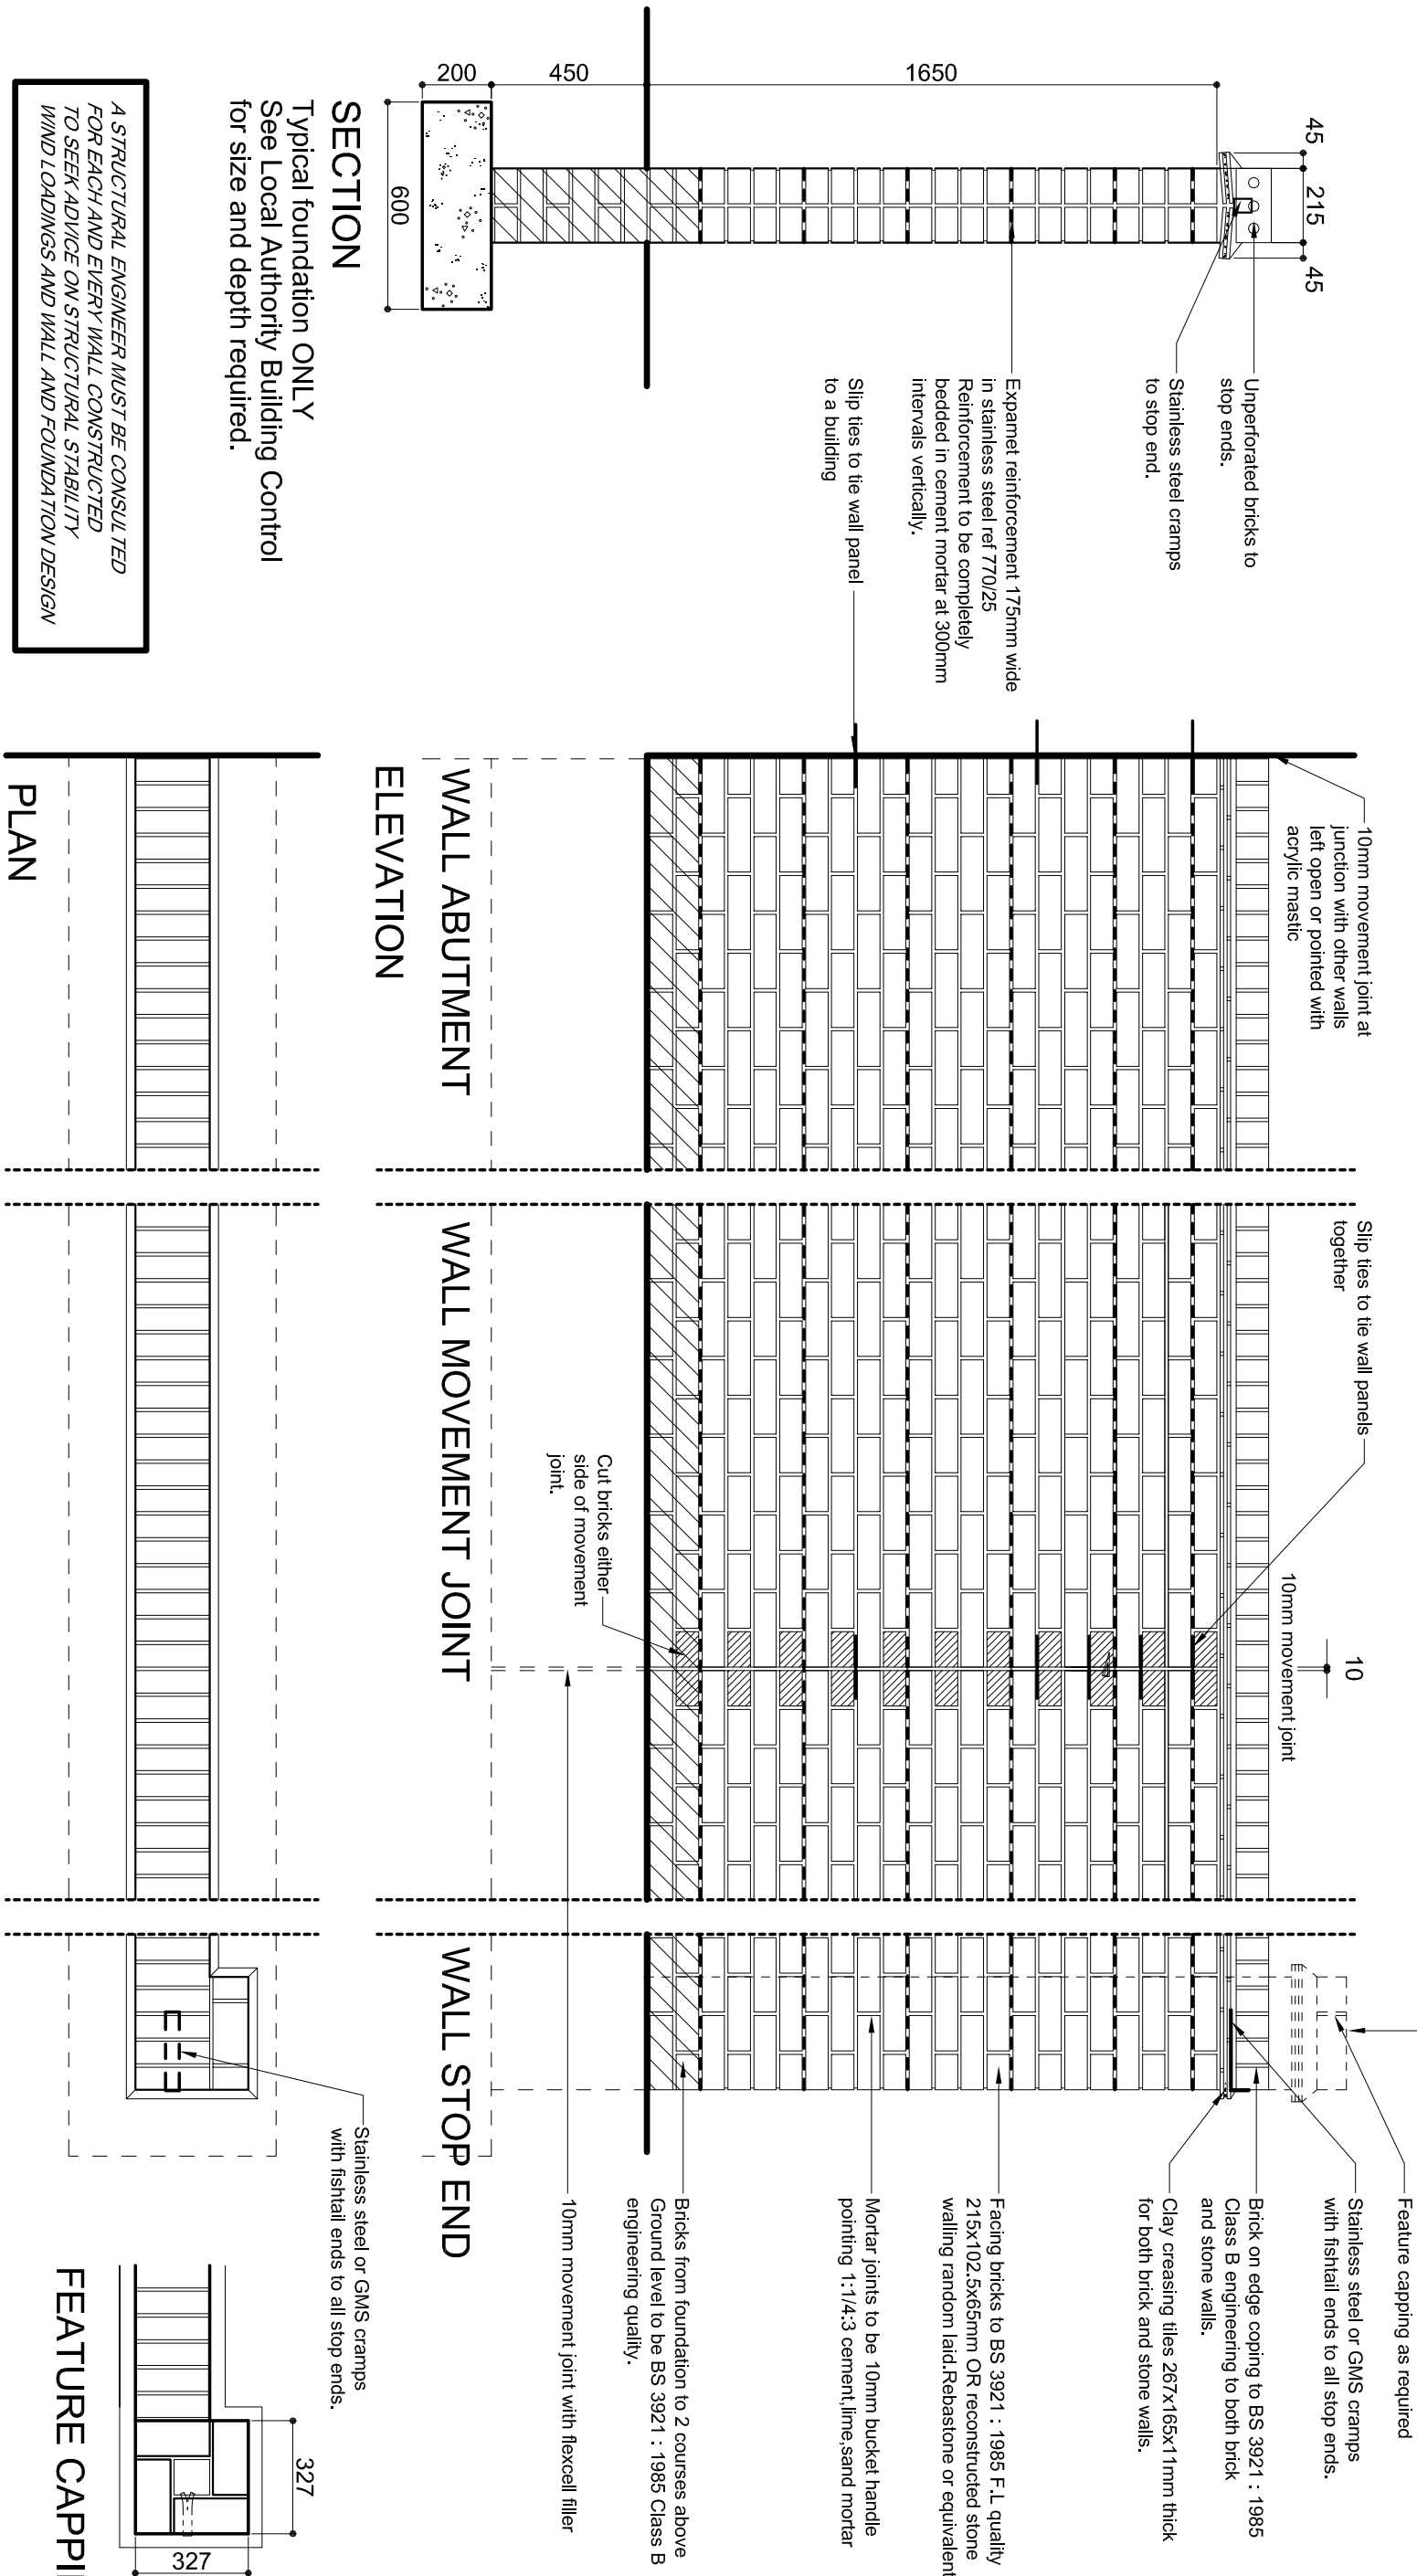

Title:

1.8m High Brick Screen Wall -
Stretcher Bond

Drawing No:

GD-EXTW-01

Revision:

-

Scale @ A3:

1:20

Date:

01/10/10

Drawn:

MJS

CHARLES CHURCH



PERSIMMON
Together, we make a home