




SW01 to Outfall 03

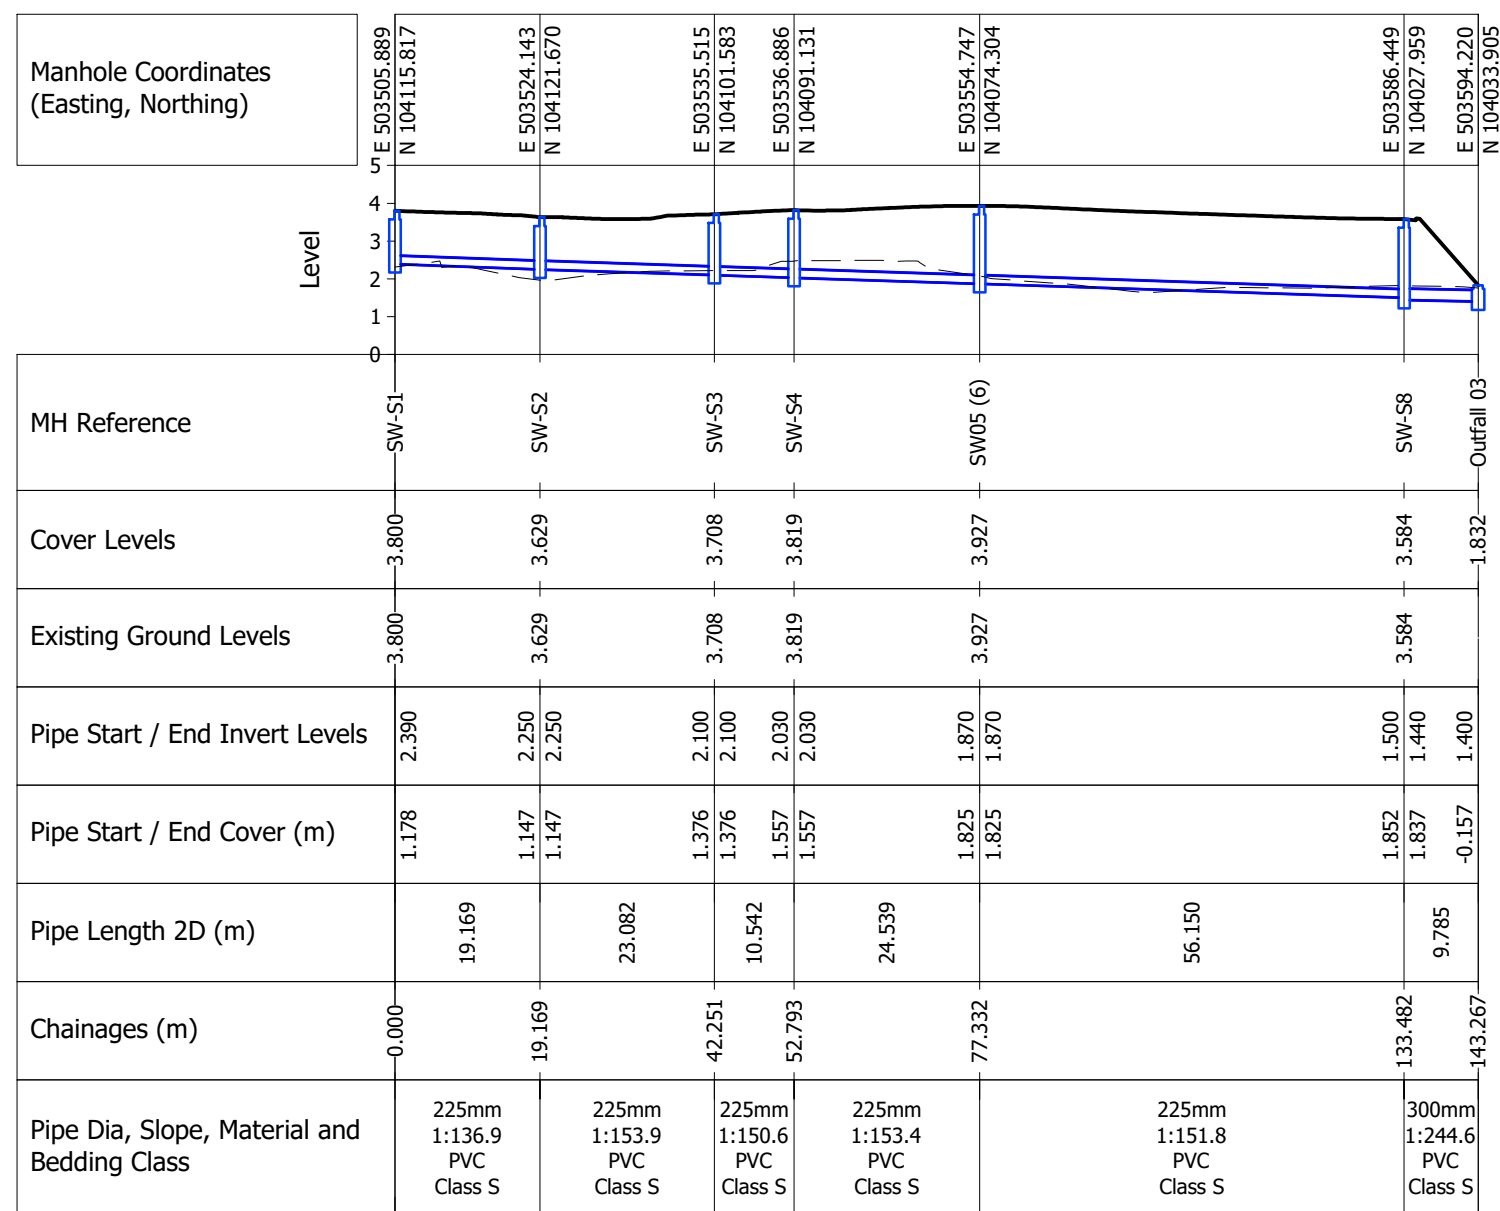


SW-S6 to SW-S8

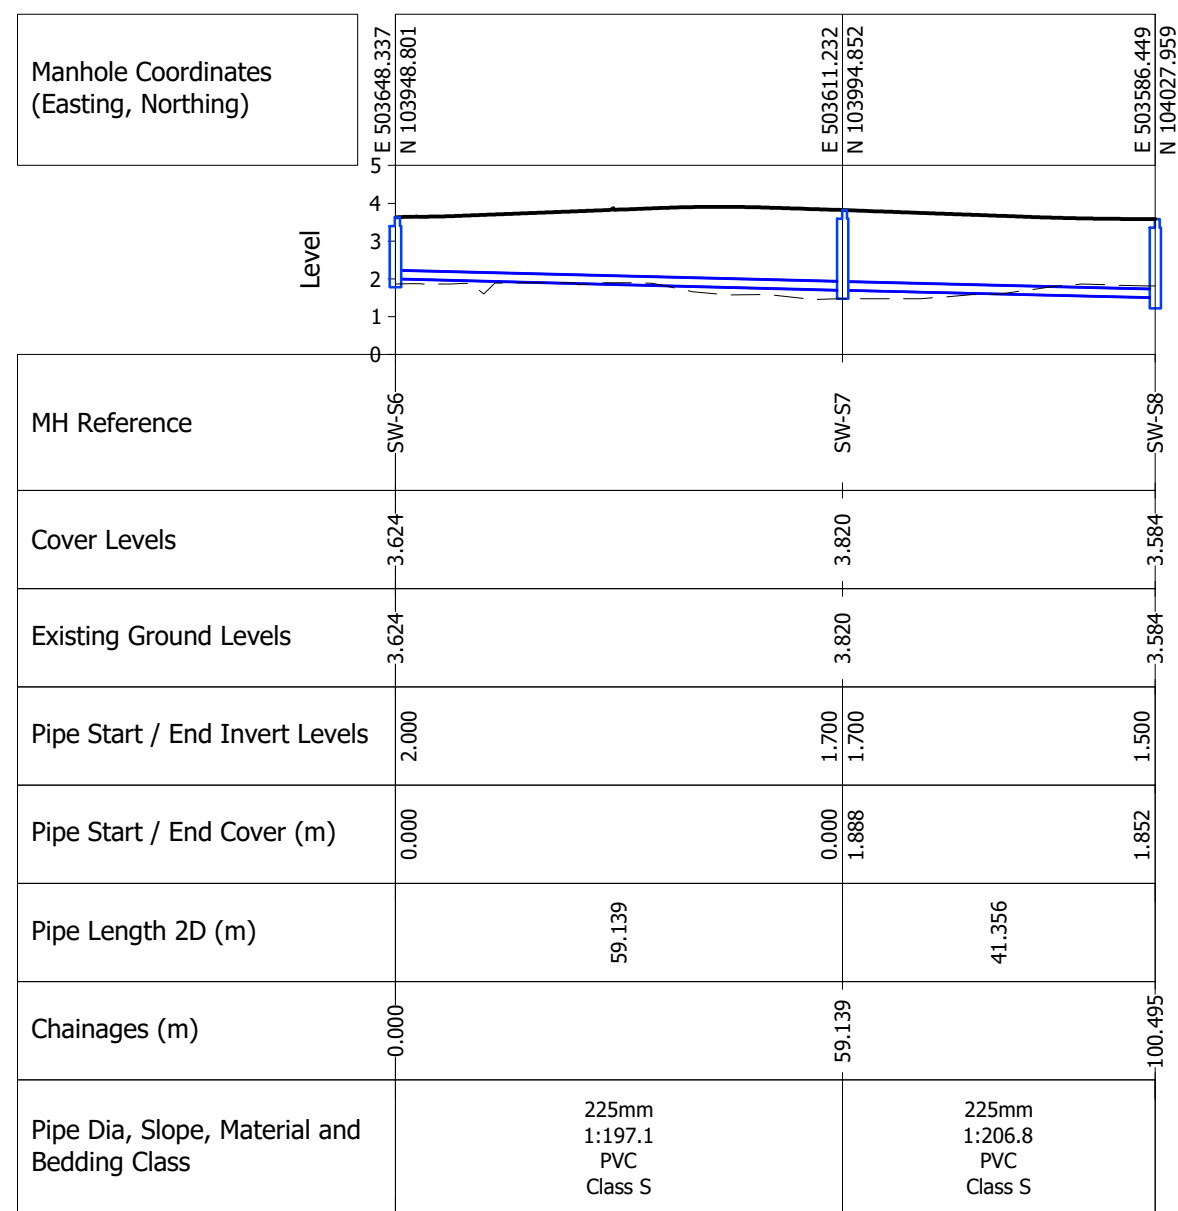

SW-N1 to SW07

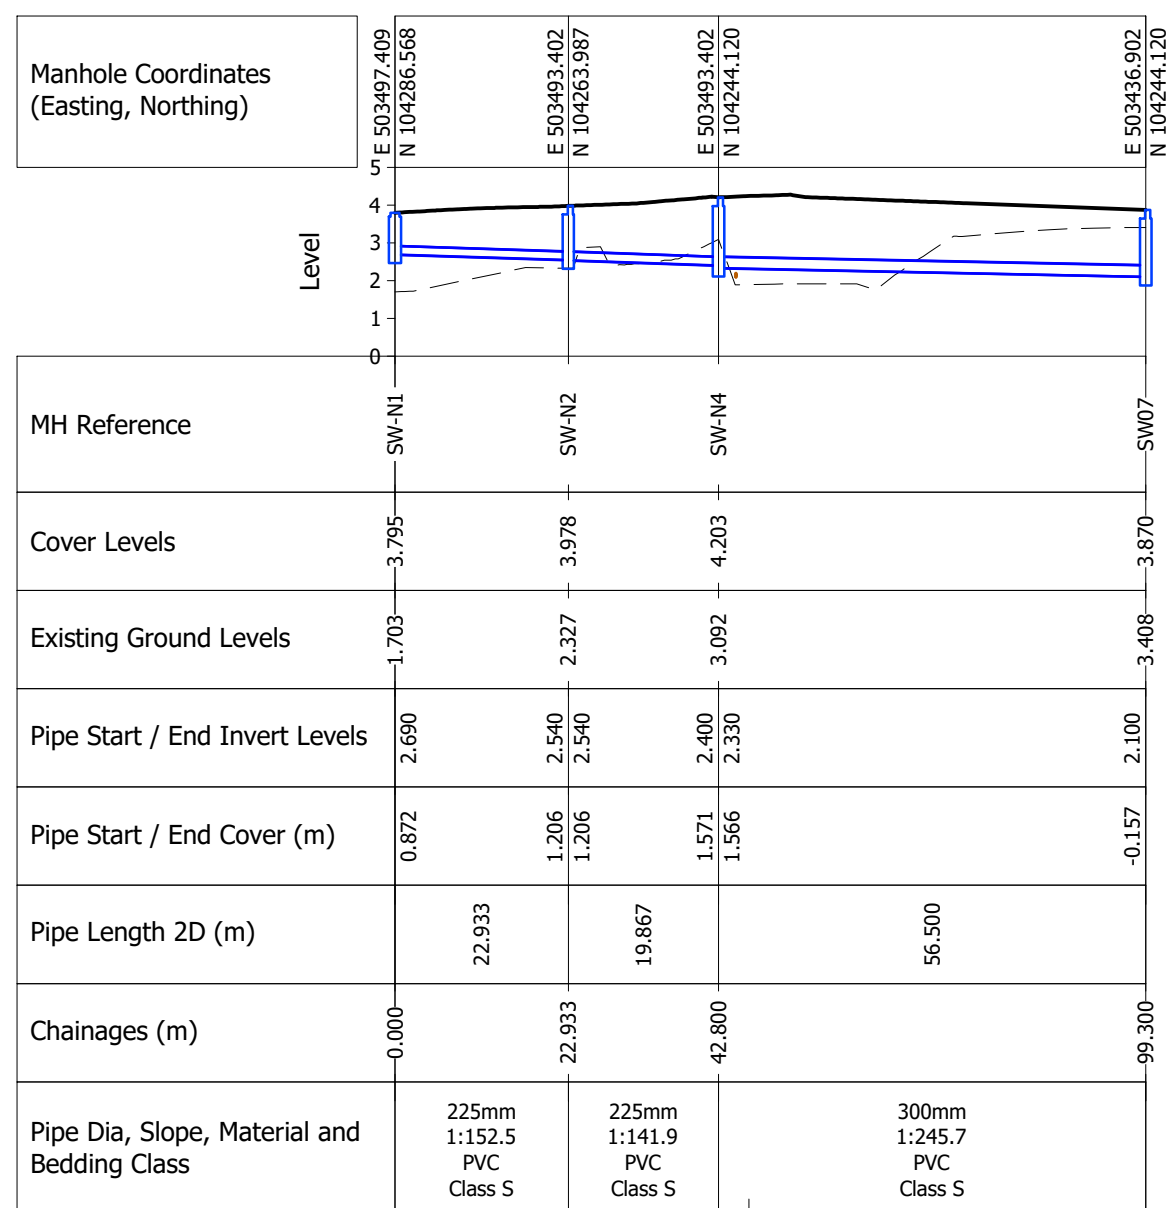

SW-N3 to SW-N4

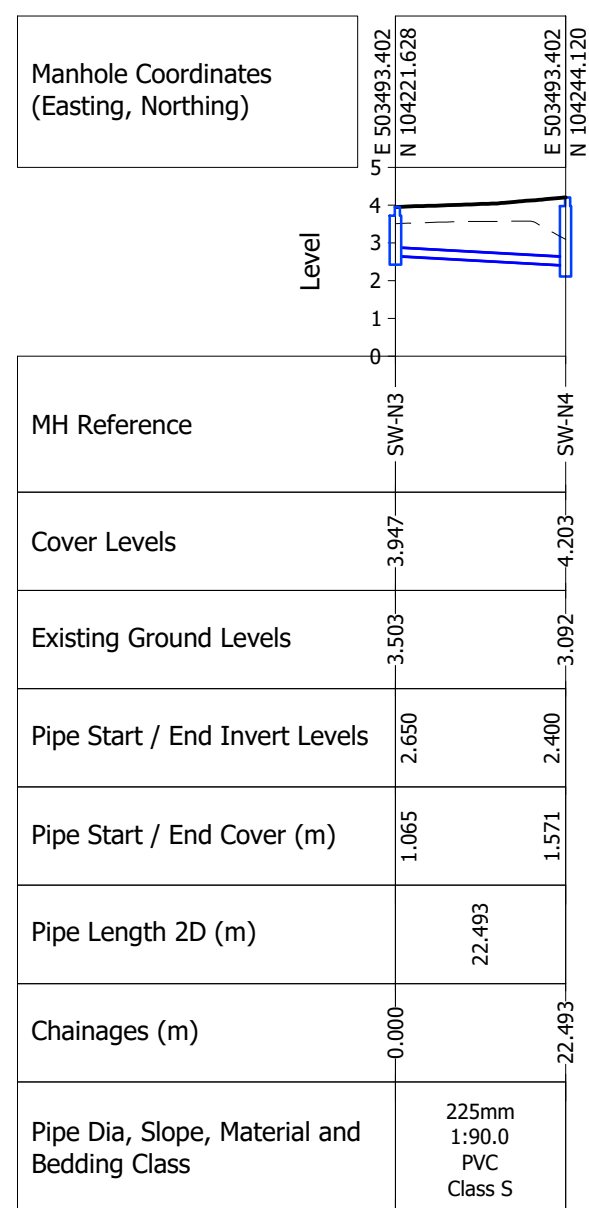

© Mayer Brown Limited Copyright. The drawings, information and data recorded in this document ("the information") is the property of Mayer Brown. This document and the information are solely for the use of the authorised recipient and this document may not be used, copied or reproduced in whole or part for any purposes other than which it was supplied by Mayer Brown. Mayer Brown makes no representation, undertakes no duty and accepts no responsibilities to any third party who may use or rely upon this document or the information.

A2 ORIGINAL

© Crown copyright, all rights reserved. 2020. Licence number 0100031673.

KEY

 EXISTING GROUND PROFILE
 PROPOSED ROAD PROFILE
 SURFACE WATER SEWER PROFILE

NOTES:

1. This drawing is not to be scaled.
2. The drawing is to be read in conjunction with Mayer Brown "Drainage General Arrangement" drawing series PHLITTLE-P4-20.
3. This drawing is to be read in conjunction with all other relevant engineering and landscaping drawings. Any discrepancies are to be reported to the engineer immediately for clarification.

PRELIMINARY
NOT FOR CONSTRUCTION

P1	Initial issue. (TC)	SF	04/06/20
----	---------------------	----	----------

rev.	amendment	checked	date
------	-----------	---------	------



Mayer Brown Limited
Lion House Oriental Road Woking Surrey GU22 8AR
Telephone 01483 750 508 Fax 01483 750 437
wokingoffice@mayerbrown.co.uk www.mayerbrown.co.uk

client

PERSIMMON HOMES THAMES VALLEY

project

PHASE 4
LITTLEHAMPTON

scale	drawn by	checked by
-------	----------	------------

H=1:1000 V=200	TC	SF
----------------	----	----

date	cad file
JUNE 2020	40.DWG

title

PROPOSED SURFACE WATER DRAINAGE LONGITUDINAL SECTIONS

Mayer Brown Limited jobcode	suitability	revision
-----------------------------	-------------	----------

- P1

drawing number

PHLITTLE-P4-40-