




FW-S1 to FW01(BD)

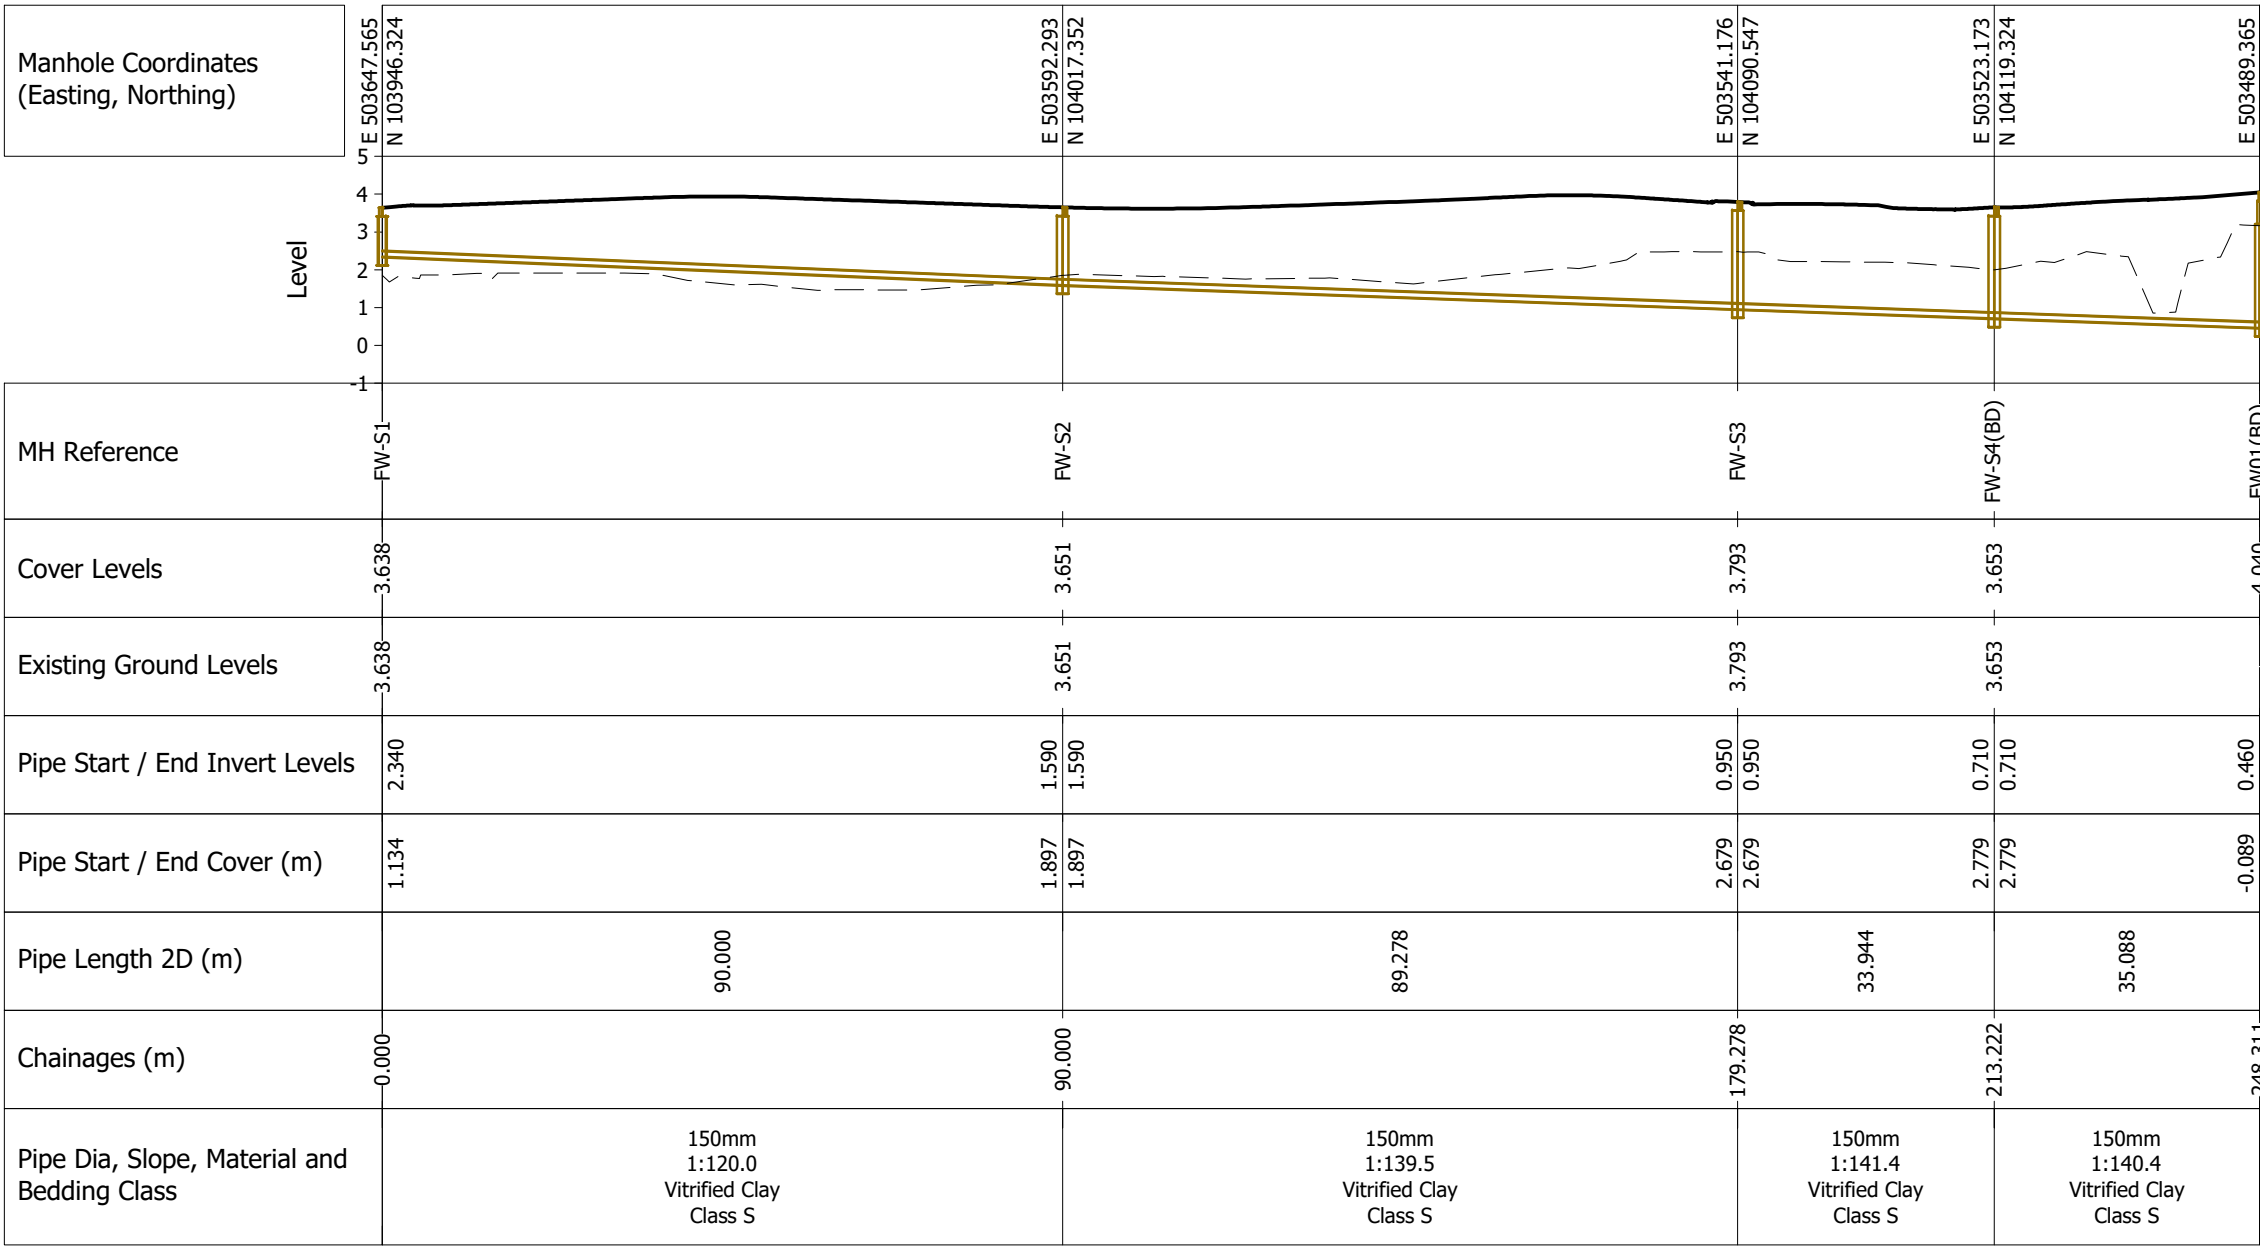

FW-N1 to FW12

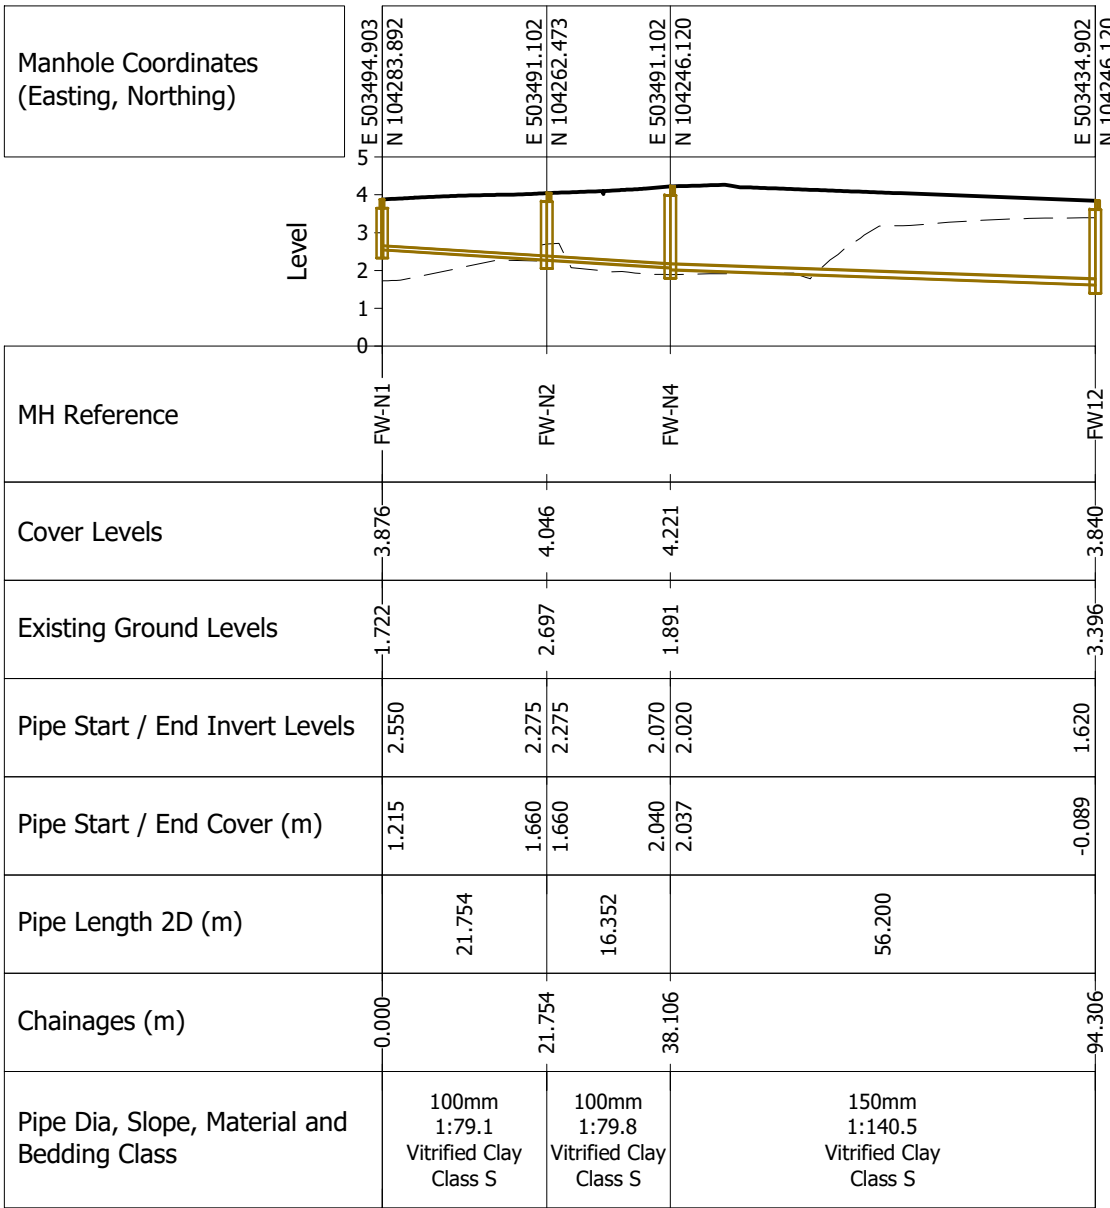

FW-N3 to FW-N4

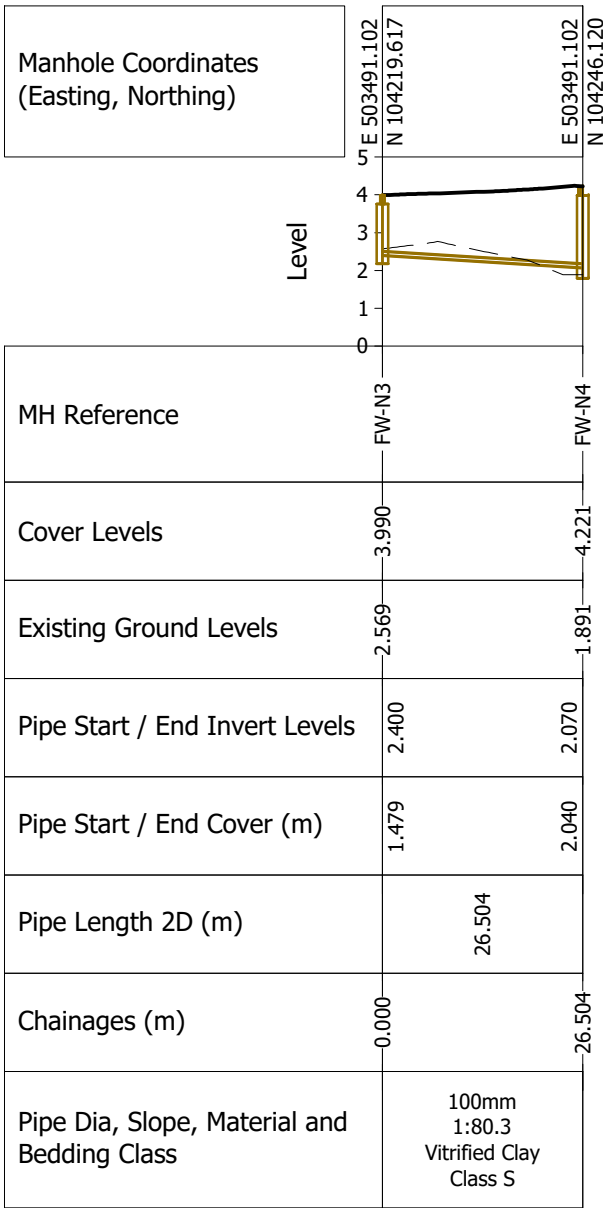

© Mayer Brown Limited Copyright. The drawings, information and data recorded in this document ("the information") is the property of Mayer Brown. This document and the information are solely for the use of the authorised recipient and this document may not be used, copied or reproduced in whole or part for any purposes other than which it was supplied by Mayer Brown. Mayer Brown makes no representation, undertakes no duty and accepts no responsibilities to any third party who may use or rely upon this document or the information.

A2 ORIGINAL

© Crown copyright, all rights reserved. 2020. Licence number 0100031673.

KEY

- EXISTING GROUND PROFILE
- PROPOSED ROAD PROFILE
- FOUL WATER SEWER PROFILE

NOTES:

- This drawing is not to be scaled.
- The drawing is to be read in conjunction with Mayer Brown "Drainage General Arrangement" drawing series PHLITTLE-P4-20.
- This drawing is to be read in conjunction with all other relevant engineering and landscaping drawings. Any discrepancies are to be reported to the engineer immediately for clarification.

PRELIMINARY
NOT FOR CONSTRUCTION

P1	Initial issue. (TC)	SF	04/06/20
----	---------------------	----	----------

rev.	amendment	checked	date
------	-----------	---------	------

m3

mayer brown

Mayer Brown Limited

Lion House, Oriental Road, Woking, Surrey, GU22 8AR

Telephone 01483 750 508 Fax 01483 750 437

wokingoffice@mayerbrown.co.uk www.mayerbrown.co.uk

client

PERSIMMON HOMES THAMES VALLEY

project

PHASE 4
LITTLEHAMPTON

scale

H=1:1000 V=200

drawn by

TC

checked by

SF

date

JUNE 2020

cad file

40.DWG

title

PROPOSED FOUL WATER DRAINAGE
LONGITUDINAL SECTIONS

Mayer Brown Limited jobcode

suitability

revision

-

P1

drawing number

PHLITTLE-P4-41-1

ARUN DISTRICT COUNCIL LU18421DOC