
 
 


© Crown copyright and database rights 2020. Ordnance Survey 0100031673.

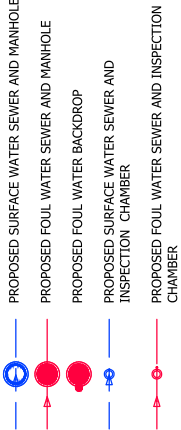

- NOTES:

1. This drawing is not to be scaled.
2. Drawing based on Persimmon Homes Thames Valley Architect's 'Site Layout' drawing reference 545_PL_101, received on 04/06/2020.

FOR APPROVAL
NOT FOR CONSTRUCTION

P7	SF	20/04/21	Permitted parking bay in train attached to suit parking keys; (clouded) (TC)
P6	SF	13/04/21	Note added about the True Root Barrier around the attention cat. (Clouded) (TC)
P5	SF	22/12/20	Microlandscape pipe labels added. (TC)
P4	SF	02/10/20	Drawing updated following revised layout. Key Updated. (TC)
P3	SF	06/07/20	Excavates how arrows and permeable paving affect. (SF)
P2	SF	05/06/2020	Drawing updated following revised layout. (TC)
P1	SF	04/06/2020	Initial Issue. (TC)

rev.	amendment	checked	date
------	-----------	---------	------



Mayer Brown Limited
Lion House, Oriental Road, Woking, Surrey GU22 8AR
Telephone 01483 750 508 Fax 01483 750 437
wokingoffice@mayerbrown.co.uk www.mayerbrown.co.uk

PERSIMMON HOMES THAMES VALLEY

project


PHASE 4
LITTLEHAMPTON

scale	1:250	drawn by	TC	checked by	SF
date	FEBRUARY 2020	cad file	20.DWG		

**DRAINAGE AND LEVELS
GENERAL ARRANGEMENT DRAWING
(SHEET 3 OF 3)**

Mayer Brown Limited	jobcode	suitability	revision
		-	p7
drawing number			

PHLITTLE P4-20-3

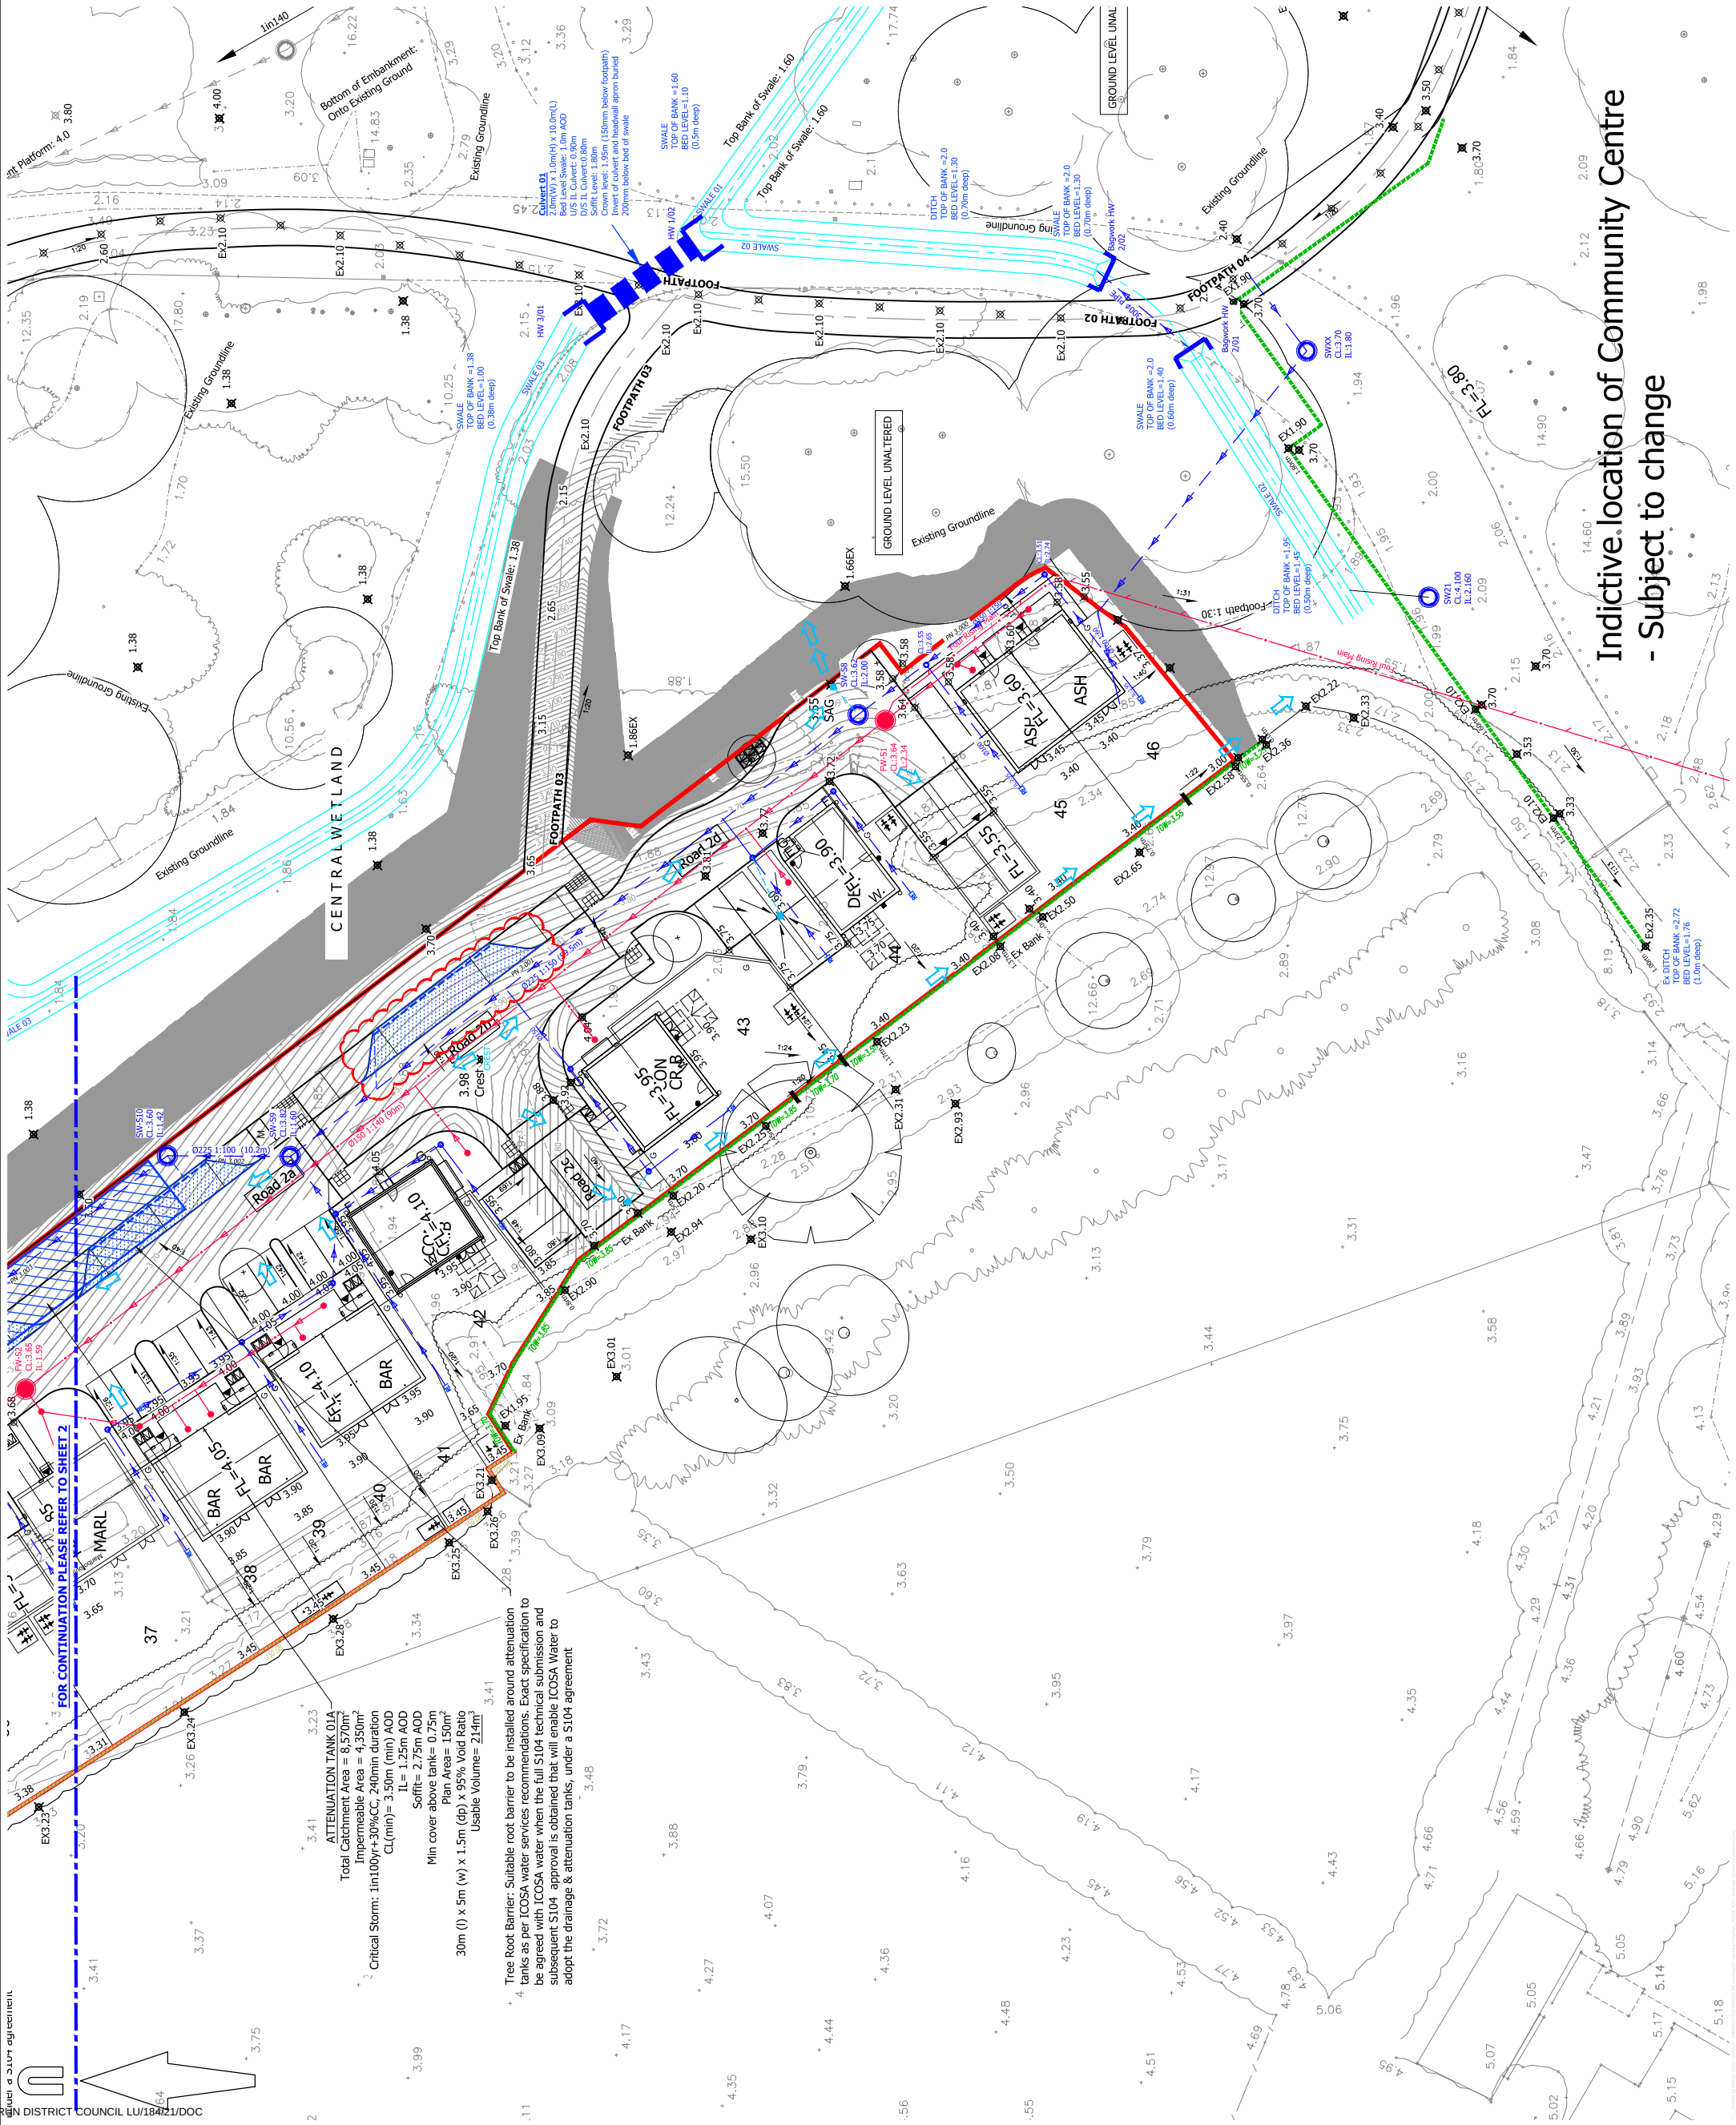

Indictive. location of Community Centre
- Subject to change